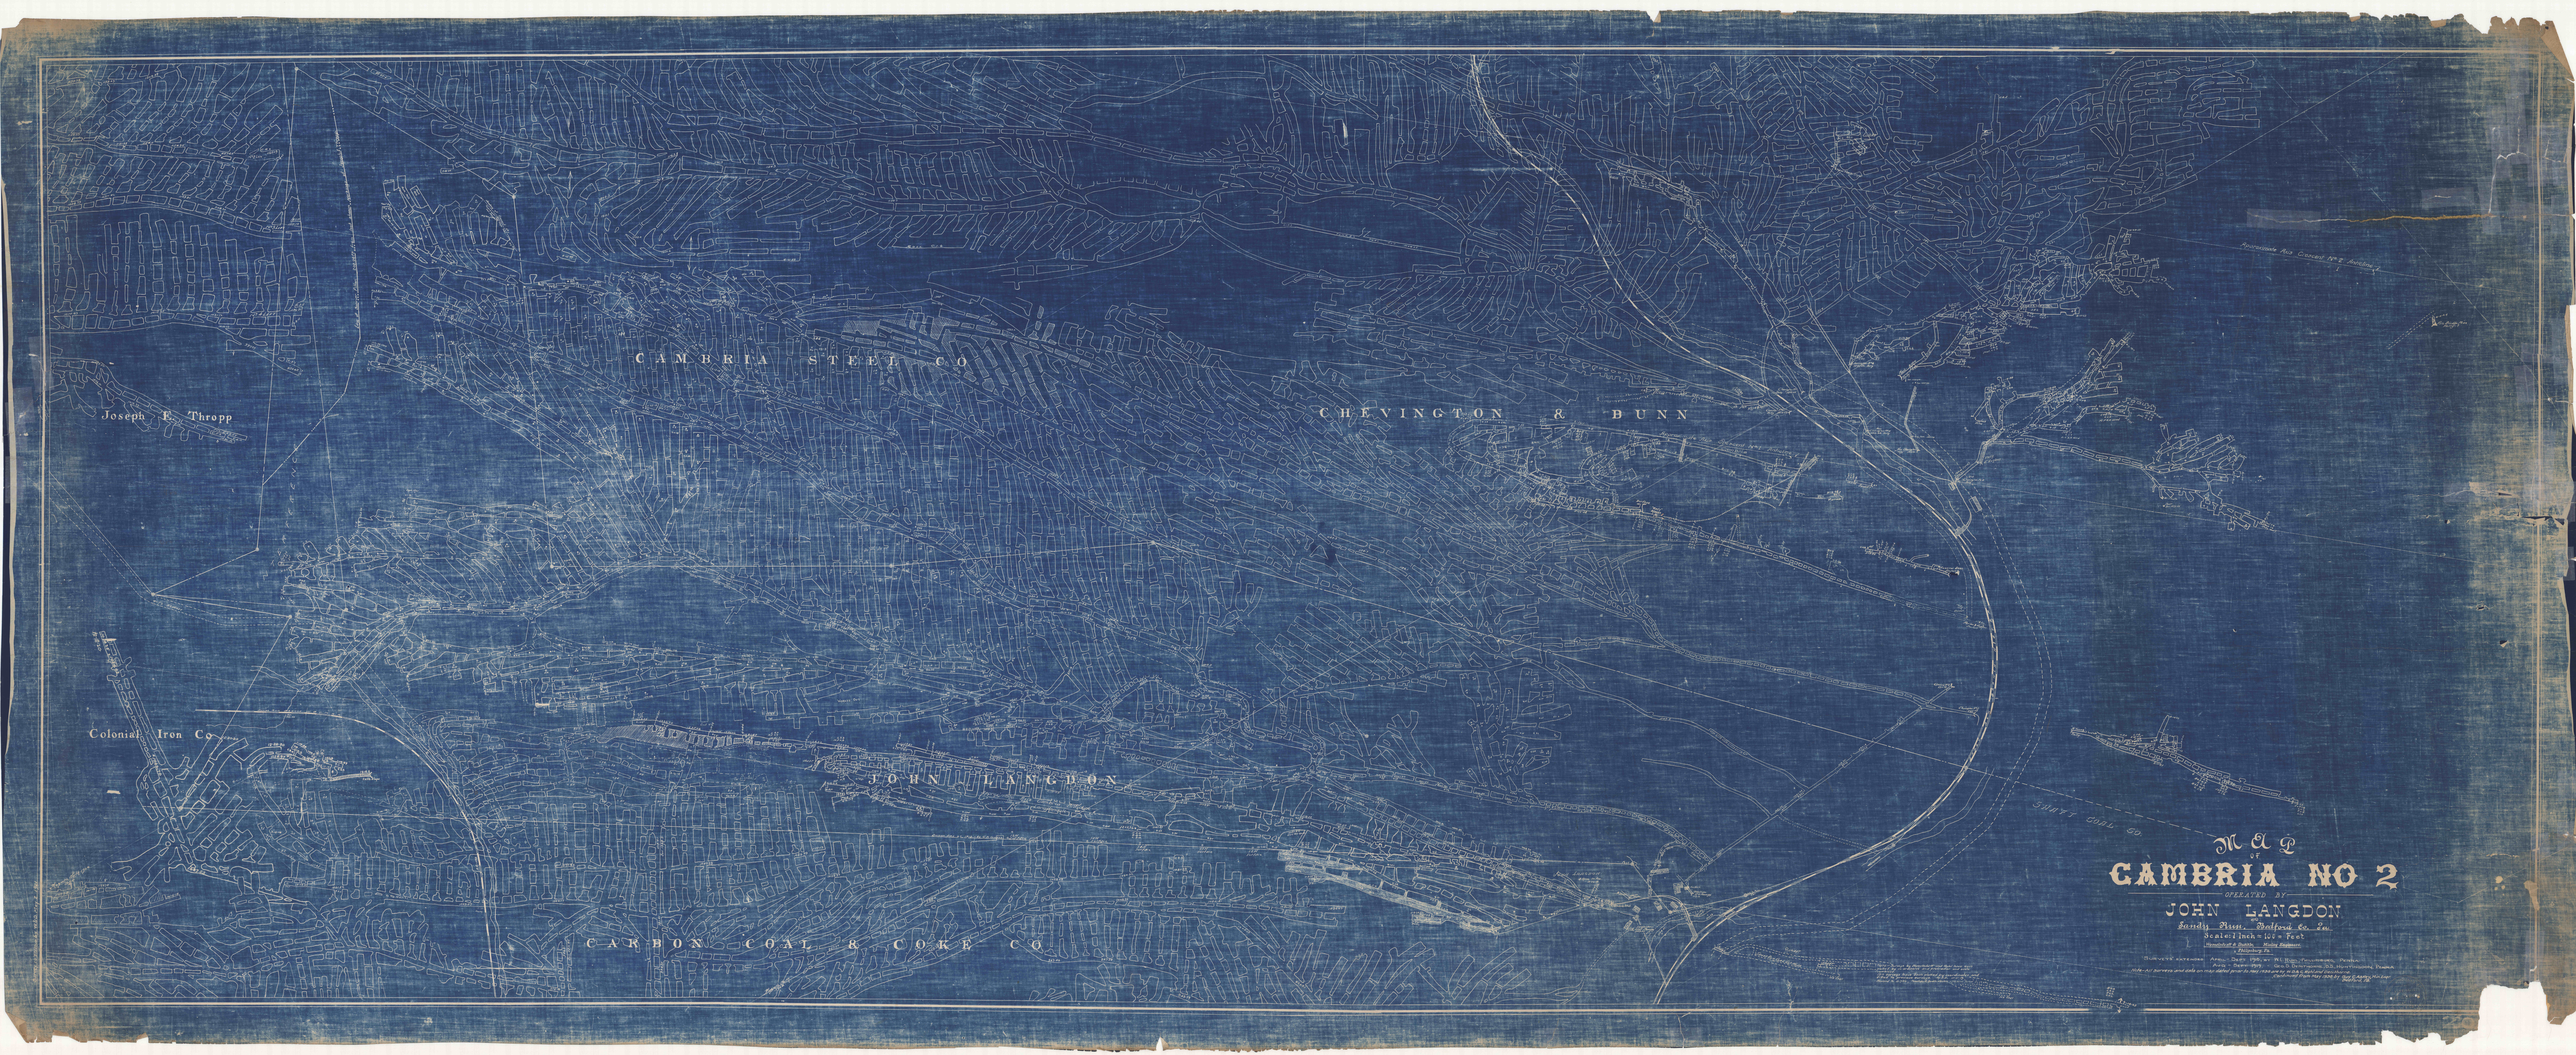
CAMBRIA STEEL CO
Joseph E. Thropp
CHEVINGTON & BUNN
Colonial Iron Co
JOHN LANGDON
CARBON COAL & COKE CO
M & P
of
CAMBRIA NO 2
SURVEYED BY
JOHN LANGDON
Scale 1 Inch = 100 Feet