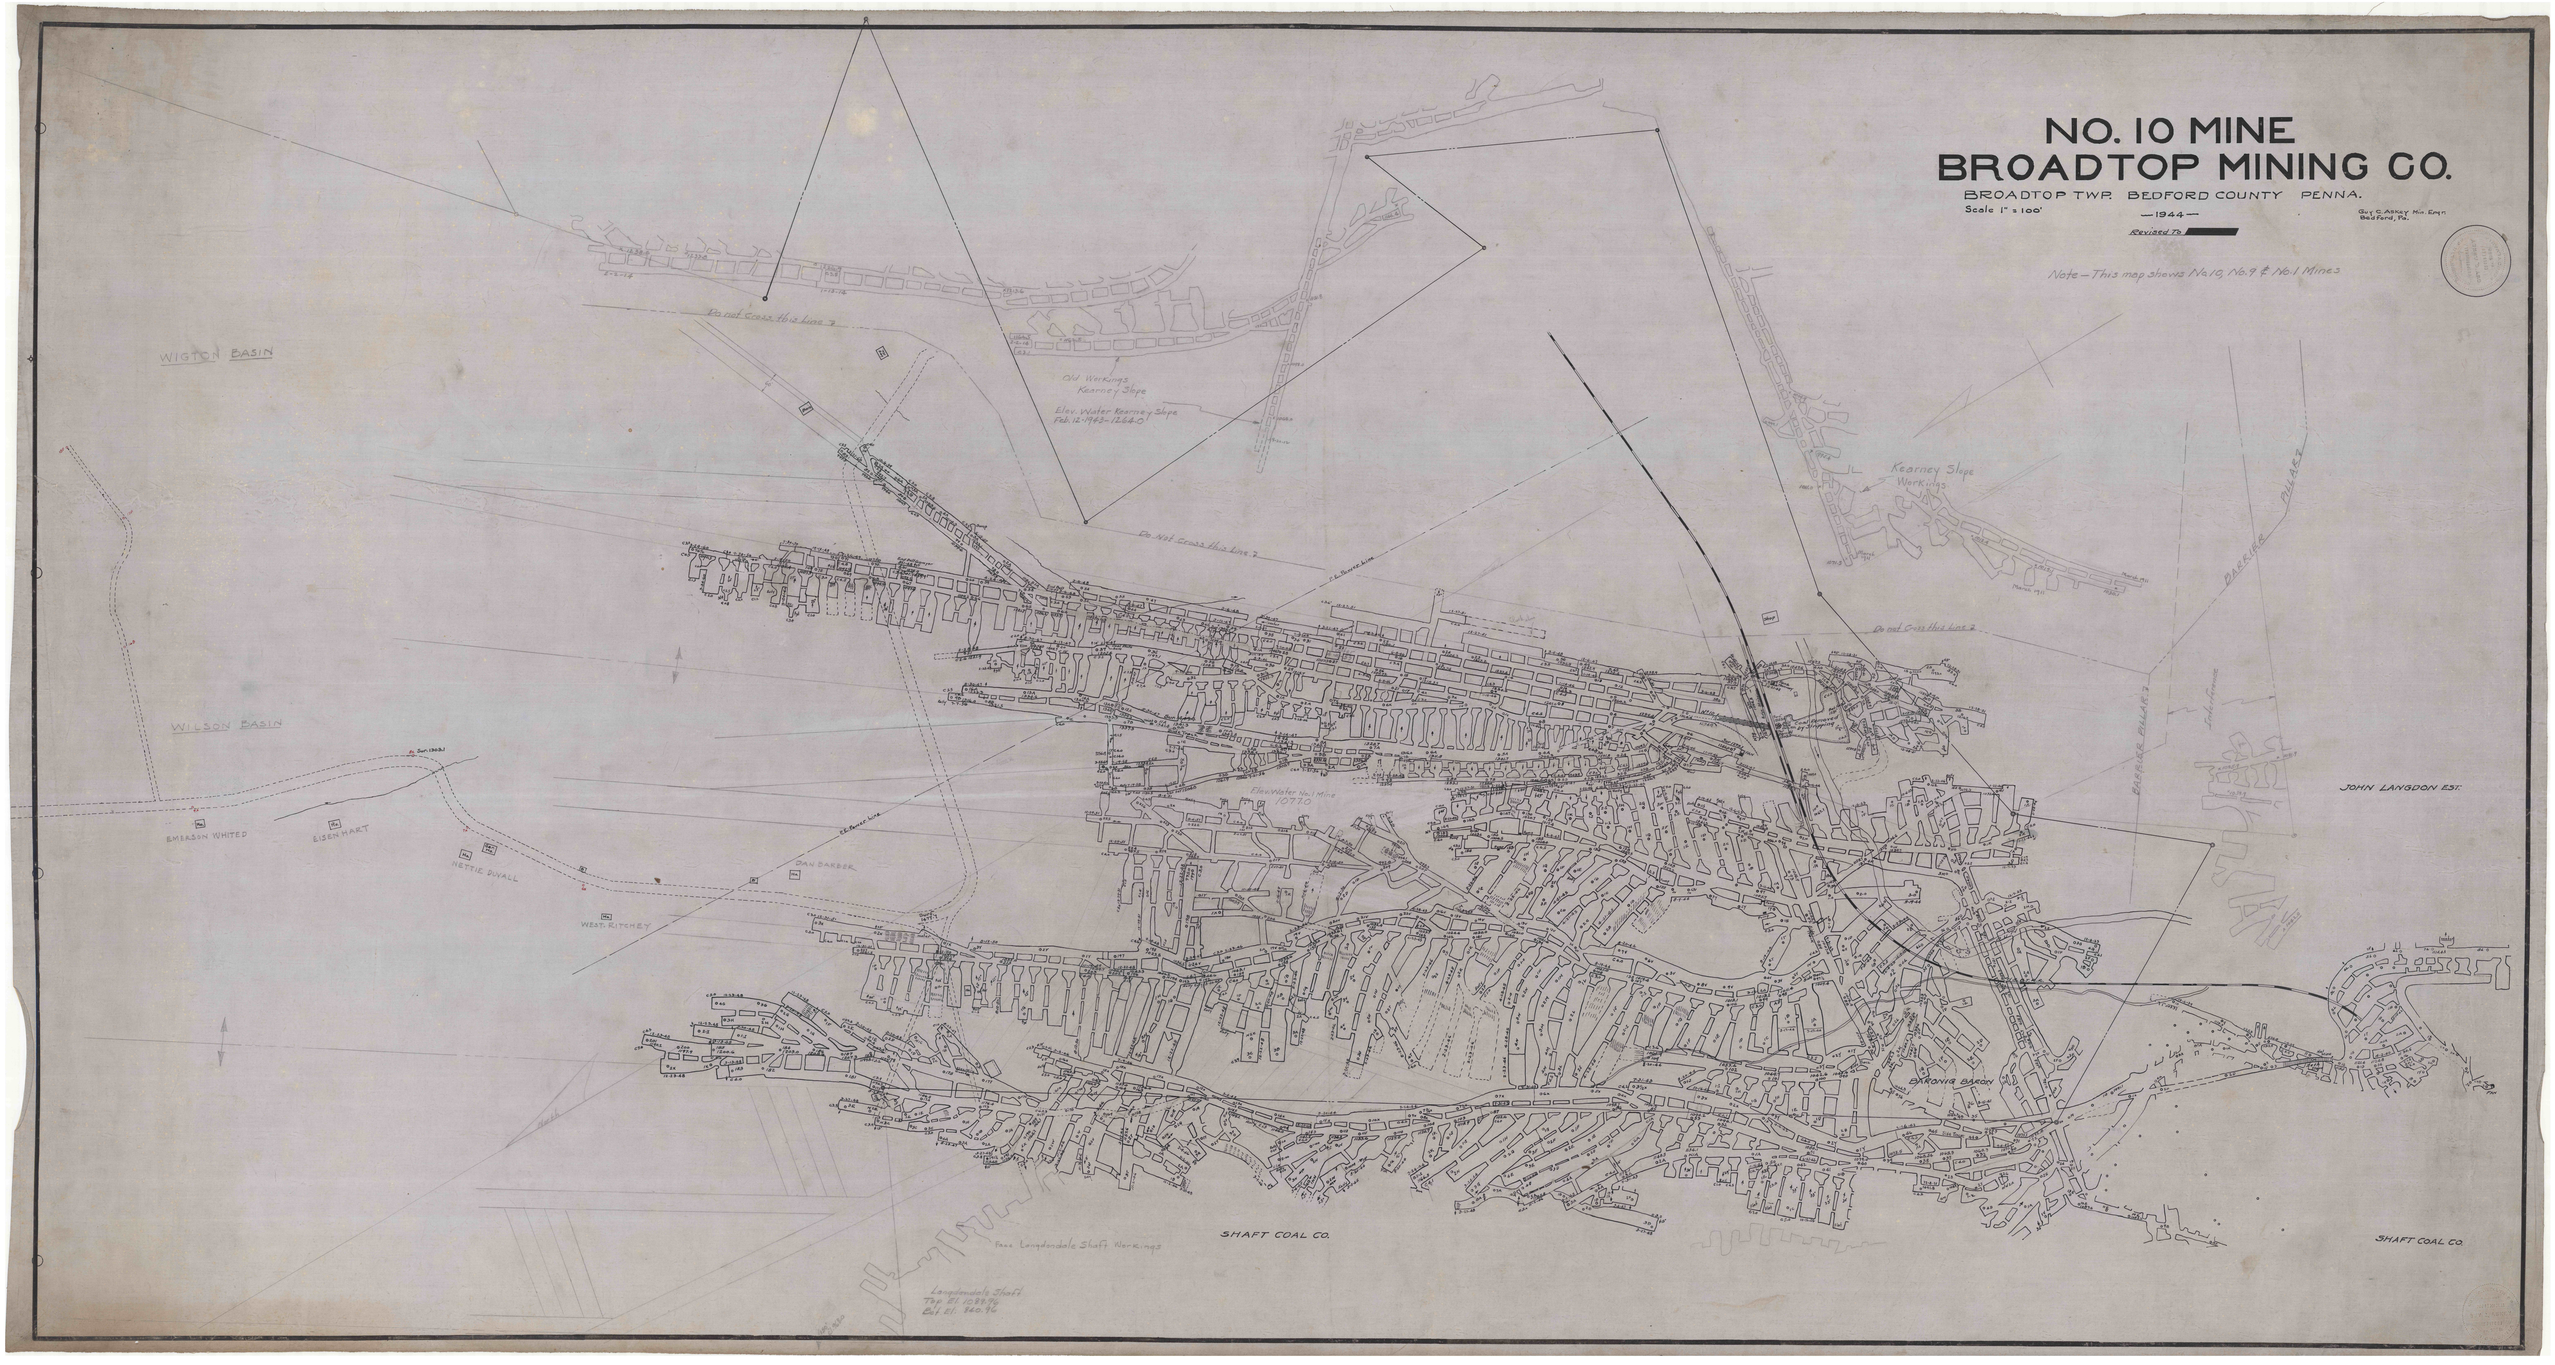
NO. 10 MINE
BROADTOP MINING CO.
BROADTOP TWP. BEDFORD COUNTY PENNA.
Scale 1" = 100'
—1944—
Revised To
Guy S. Ashby Min. Engr.
Bedford, Pa.
Note—This map shows No 10, No 9 & No 1 Mines
WIGTON BASIN
WILSON BASIN
Do not Cross this line ?
Old Workings Kearney Slope
Elev. Water Kearney Slope Feb. 12-1943-1244.0
Kearney Slope Workings
BARRIER PILLAR
Elev. Water No. 1 Mine 1077.0
JOHN LANGDON EST.
EMERSON WHITED
EISENHART
HETTIE DIVALL
DAN BARBER
WEST RITCHEY
EATONIA BARON
SHAFT COAL CO.
Pass Longdondale Shaft Workings
Longdondale Shaft
Top El. 1088.96
Bot. El. Not Yet
SHAFT COAL CO.