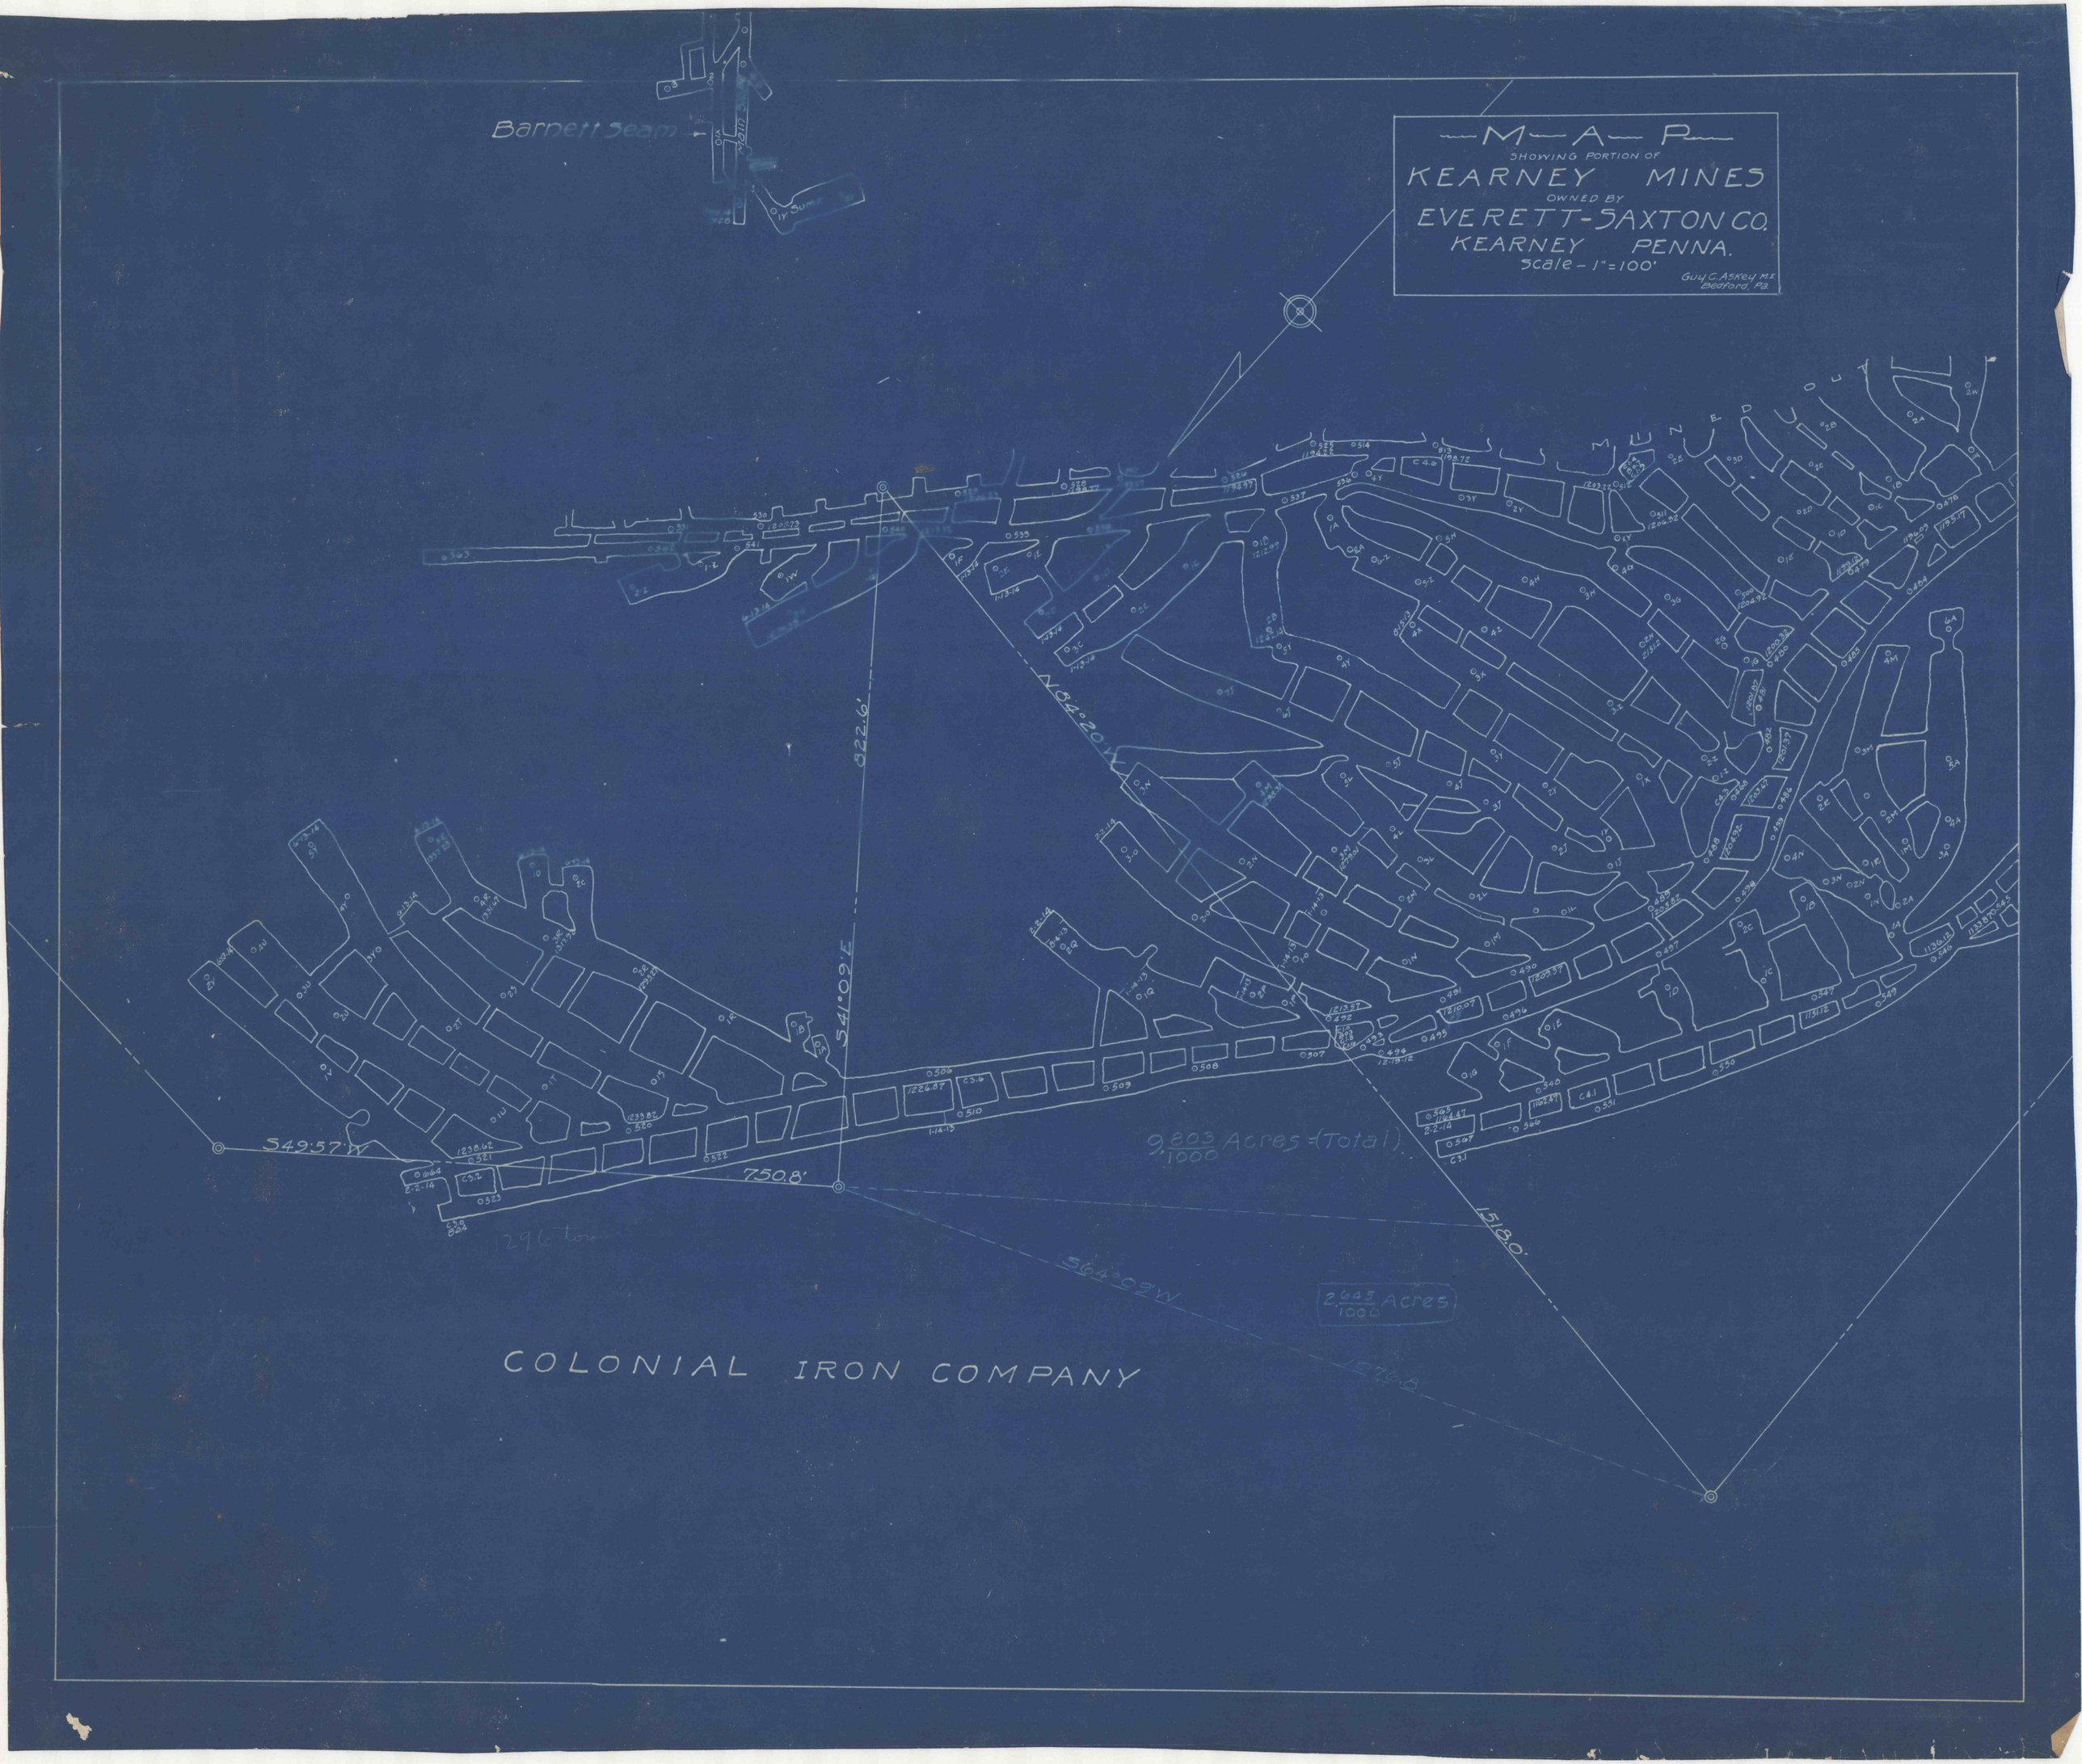

MAP
SHOWING PORTION OF
KEARNEY MINES
OWNED BY
EVERETT-SAXTON CO.
KEARNEY PENNA.
Scale - 1" = 100'
Guy C. Askey M.E.
Bedford, Pa.
Barnett Seam
N 84°20' W
822.6'
S 41°09' E
S 49°57' W
750.8'
1518.0'
S 64°09' W
9.803/1000 Acres = (Total)
2.645/1000 Acres
COLONIAL IRON COMPANY