GENERAL MAP
— OF THE —
BROAD-TOP MOUNTAIN COAL FIELD
BEDFORD, HUNTINGDON AND FULTON COUNTIES.
PENNSYLVANIA.
— July, 1914 —
SCALE: ONE INCH = 2500 FEET.

Compiled from base-maps of P.E. Womelsdorff and Topographic & Geologic Survey of Pennsylvania, and from personal data secured during recent field examination.

To accompany report of E.V. d'Invilliers, Geologist & Mining Engineer, 518 Walnut St. Phila. Penna.

LEGEND

- Outcrop of Kelly Coal Bed
- " " Barnett " " (on attached tracing)
- " " Fulton " "
- Area mined over: Kelly Coal Bed
- " " " : Barnett " " (on attached tracing)
- " " " Fulton " "
- ●2. Location of Mines: numbers correspond to numbers above sections.
- Railroads
- Public Roads

AVERAGE SECTIONS OF COAL SEAMS IN MINES.

KELLY SEAM

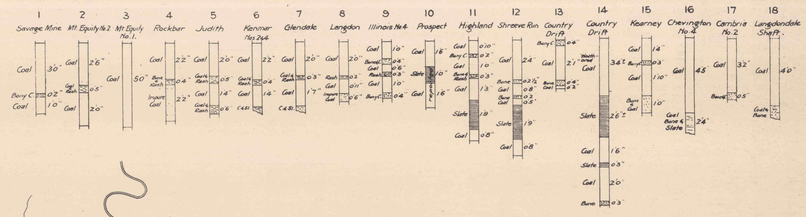

FULTON SEAM

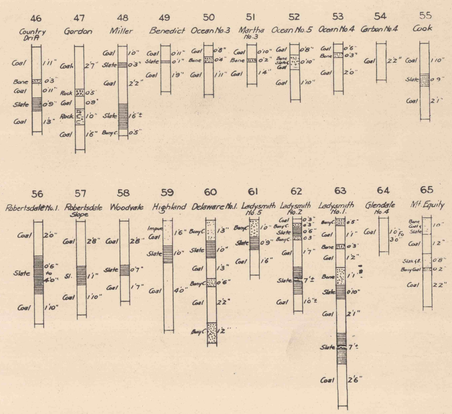

BARNETT SEAM
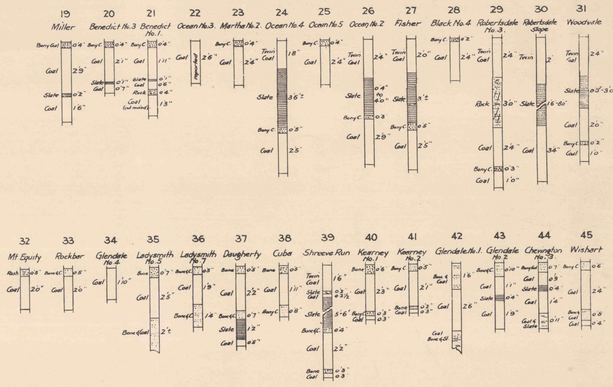
(Location of Mines are shown on attached tracing.)