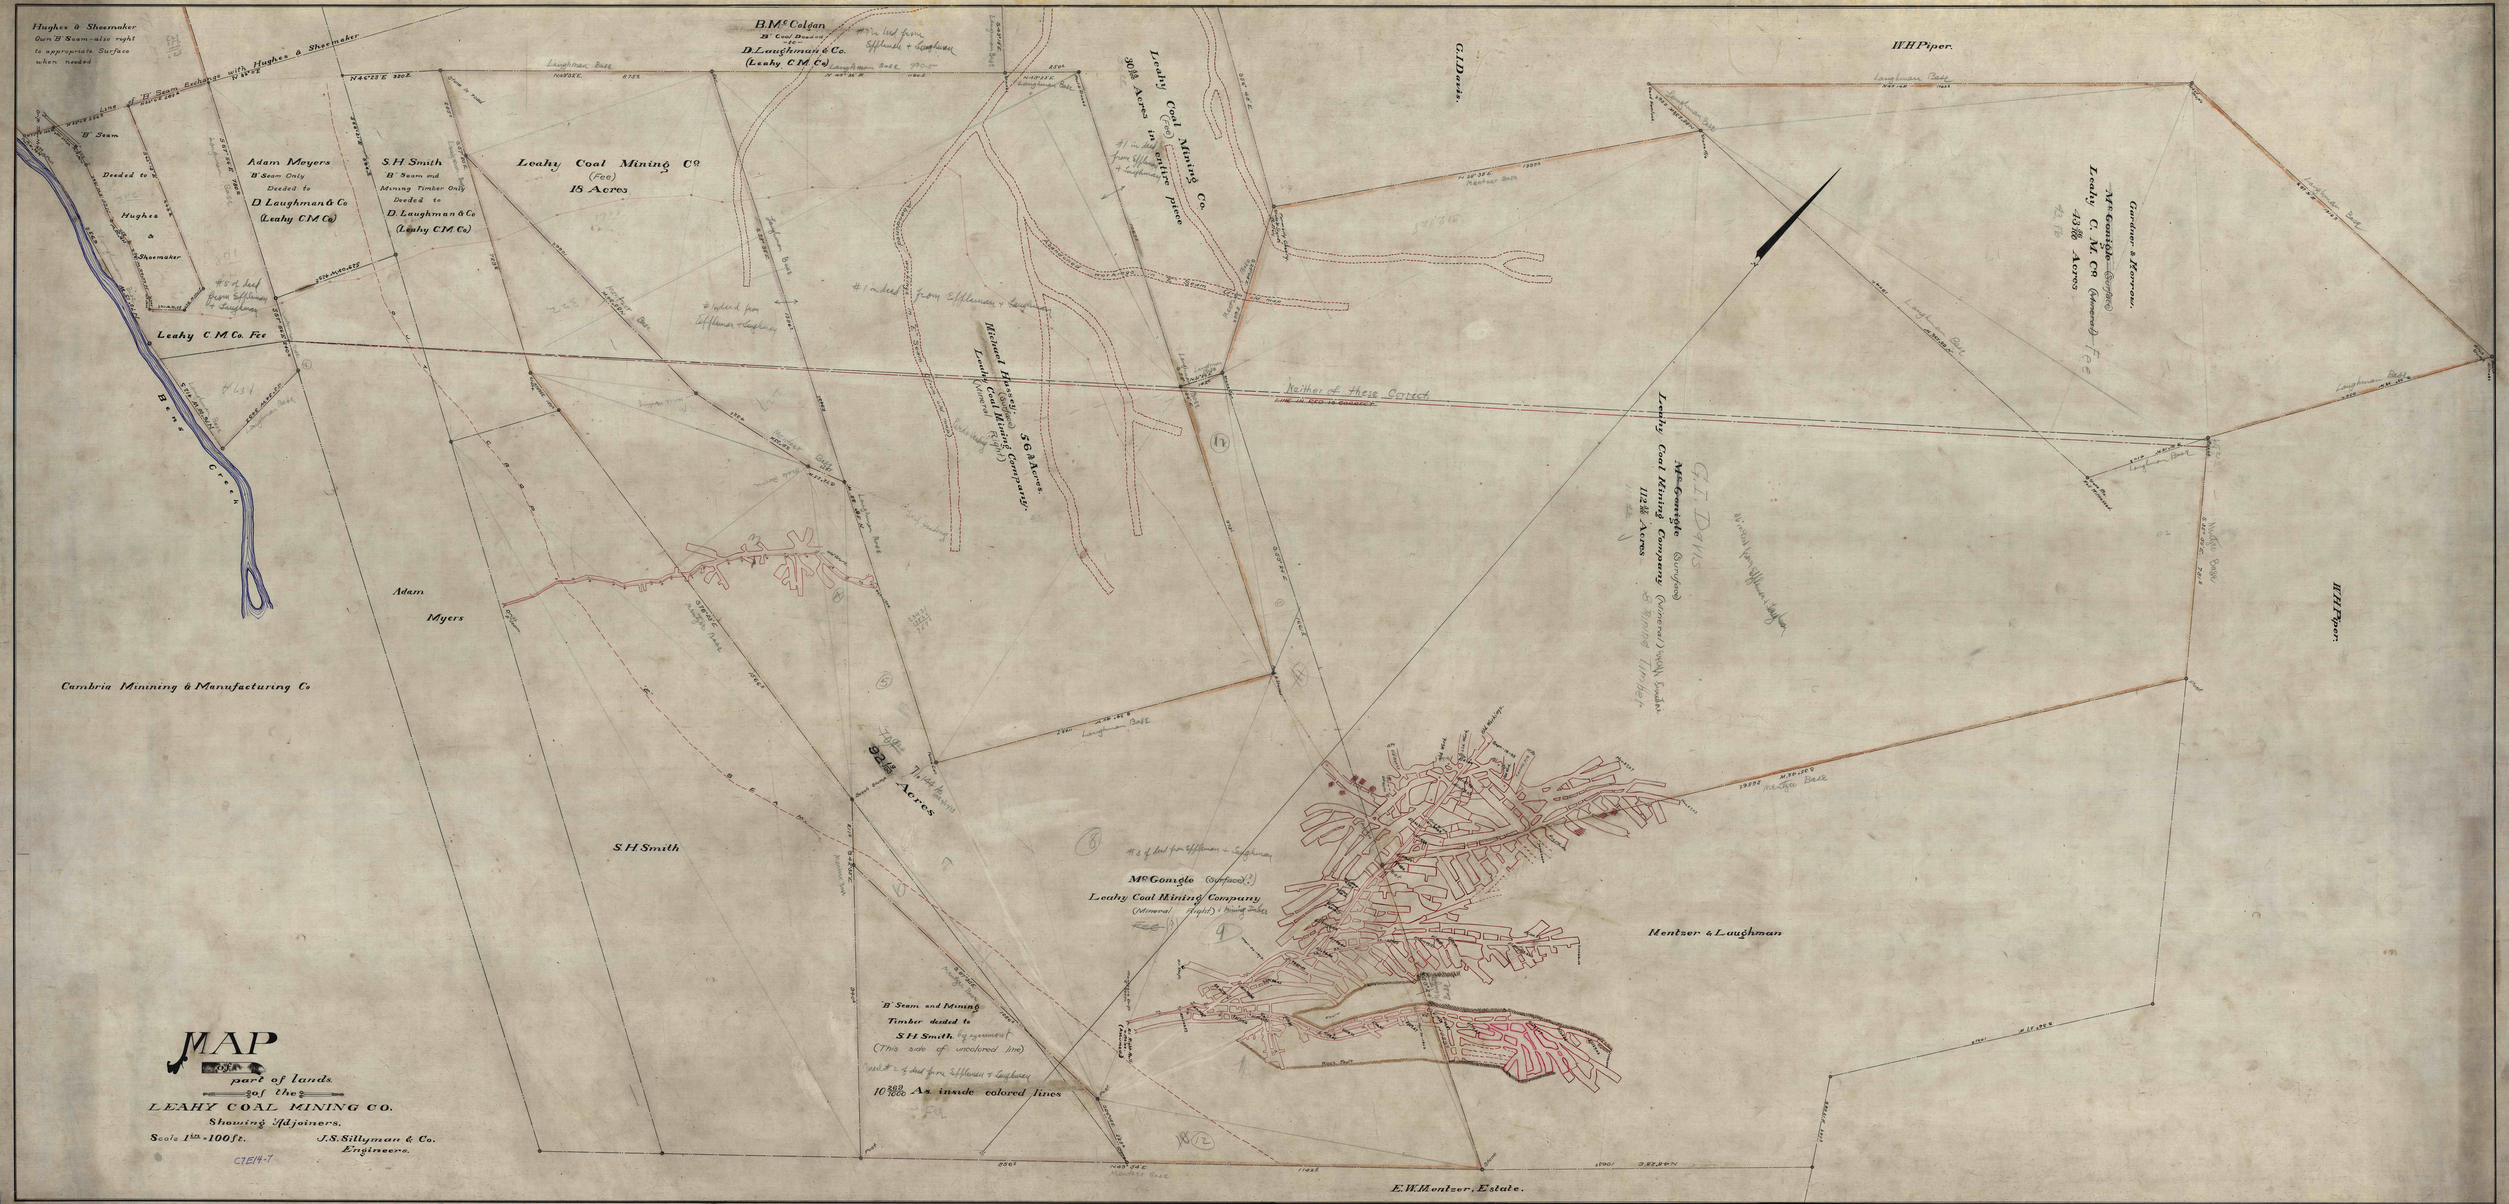

Hughes & Shoemaker
Own "B" Seam - also right to appropriate Surface when needed
Line of "B" Seam Exchange with Hughes & Shoemaker
"B" Seam
Deeded to
Hughes & Shoemaker
Adam Meyers
"B" Seam Only
Deeded to
D Laughman & Co
(Leahy C M Co)
S H Smith
"B" Seam and Mining Timber Only
Deeded to
D Laughman & Co
(Leahy C M Co)
Leahy Coal Mining Co
(Fee)
18 Acres
B Mc Colgan
"B" Coal Deeded
to
D Laughman & Co.
(Leahy C M Co)
Leahy Coal Mining Co.
(Fee)
30 3/8 Acres in entire piece
G. I. Davis.
W. H. Piper.
Gardner & Morrow.
Mc Gonigle (Surface)
Leahy C. M. Co (Mineral) Fee
43 1/16 Acres
Leahy C M Co. Fee
Bens Creek
Michael Hussey
Leahy Coal Mining Company
(Mineral Right)
56 3/8 Acres
Neither of these Correct
Mc Gonigle (Surface)
Leahy Coal Mining Company
(Mineral Right) & Mining Timber
112 3/8 Acres
G. I. Davis
Adam Myers
Cambria Mining & Manufacturing Co
92 1/8 Acres
S H Smith
Mc Gonigle (Surface)
Leahy Coal Mining Company
(Mineral Right) & Mining Timber
Fee
Mentzer & Laughman
"B" Seam and Mining Timber deeded to S H Smith by agreement
(This side of uncolored line)
10 200/1000 As. inside colored lines
E. W. Mentzer, Estate.
MAP
part of lands
of the
LEAHY COAL MINING CO.
Showing Adjoiners.
Scale 1 in = 100 ft.
J. S. Sillyman & Co.
Engineers.