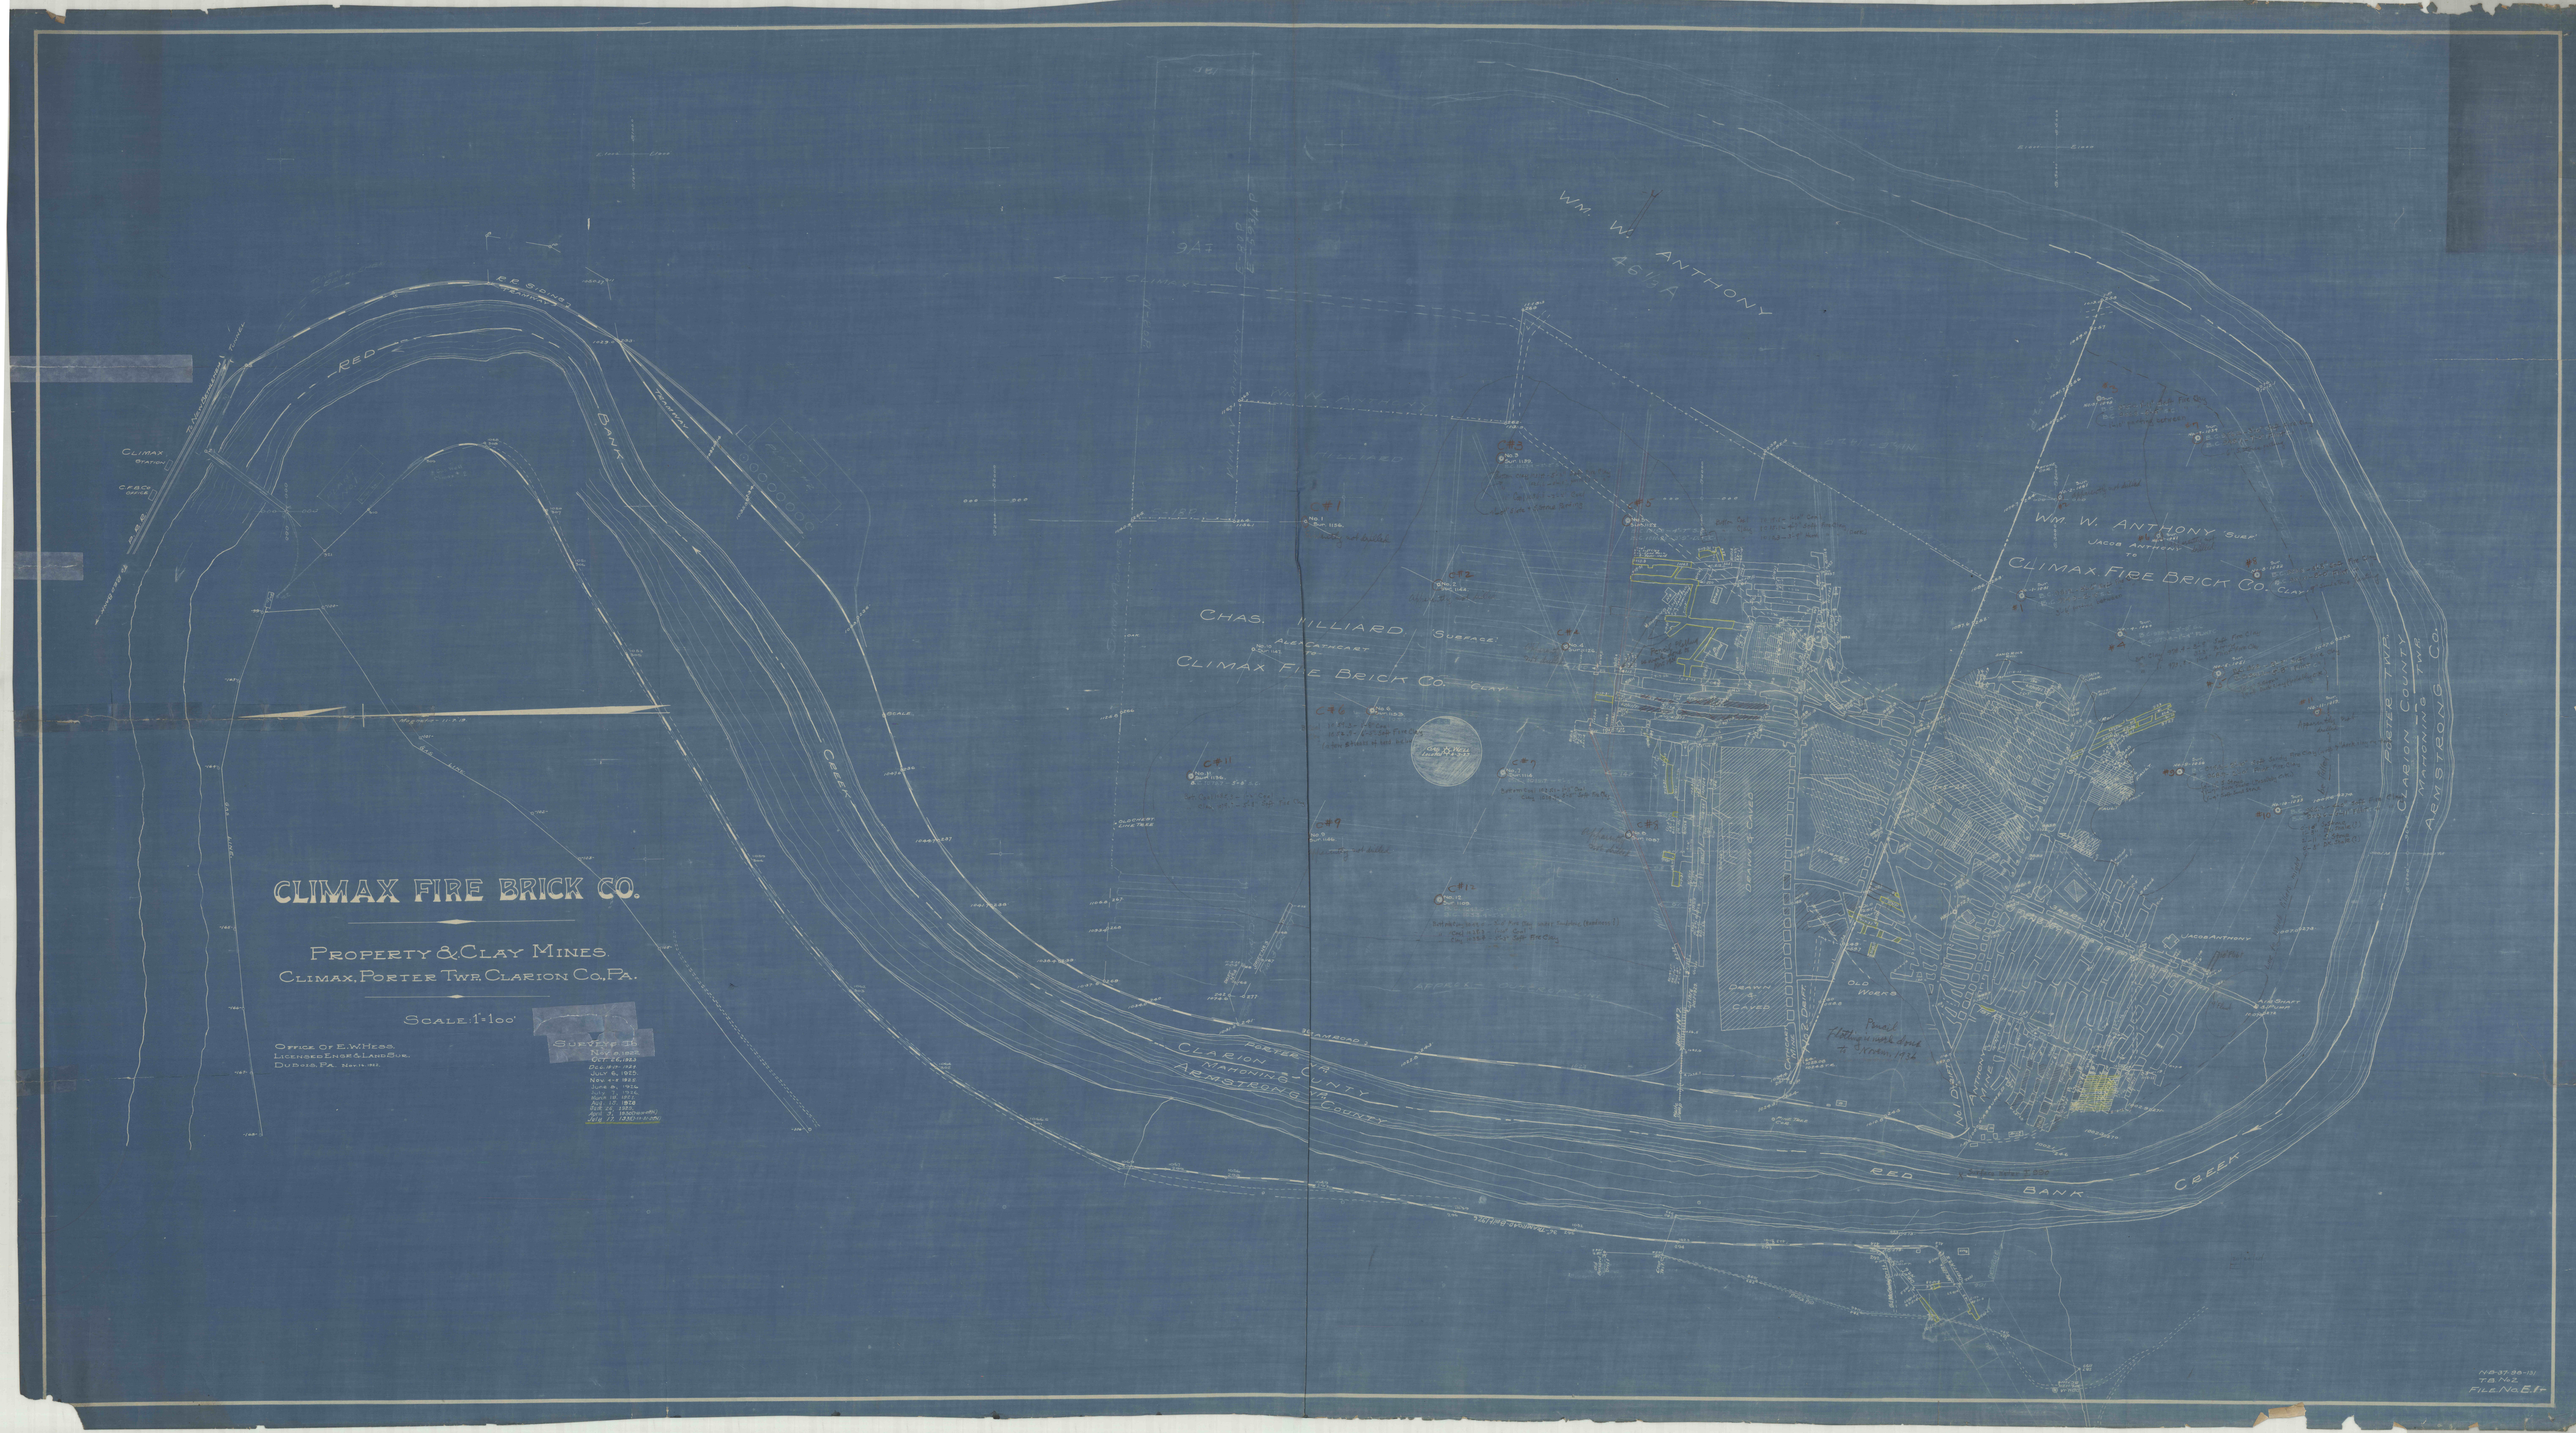
CLIMAX FIRE BRICK CO.
PROPERTY & CLAY MINES
CLIMAX, PORTER TWP. CLARION CO., PA.
SCALE 1" = 100'
OFFICE OF E. W. HESS
LICENSED ENGR. & LAND SUR.
DUBOIS, PA.
SURVEYED
Nov. 6, 1905
Oct. 26, 1911
Dec. 20, 1911
July 6, 1915
Nov. 4-6 1915
June 8, 1916
June 13, 1917
Aug. 17, 1918
Feb. 20, 1920
Apr. 7, 1920 (Northwest)
Aug. 17, 1920 (Northwest)
WM. W. ANTHONY
46 1/2 A
RED BANK CREEK
CLIMAX STATION
C.F.B.C. OFFICE
CHAS. HILLIARD (SURFACE)
ALEX. THOMCART
CLIMAX FIRE BRICK CO. (CLAY)
WM. W. ANTHONY (SURF.)
JACOB ANTHONY
CLIMAX FIRE BRICK CO. (CLAY)
PORTER TWP.
CLARION COUNTY
ARMSTRONG COUNTY
CLARION COUNTY
ARMSTRONG COUNTY
CROWN & CAPPER
OLD WORKS
JACOB ANTHONY
A.J. & BURT & ANTHONY
NO. 97-90-131
T.B. 172.2
FILE NO. E.P.