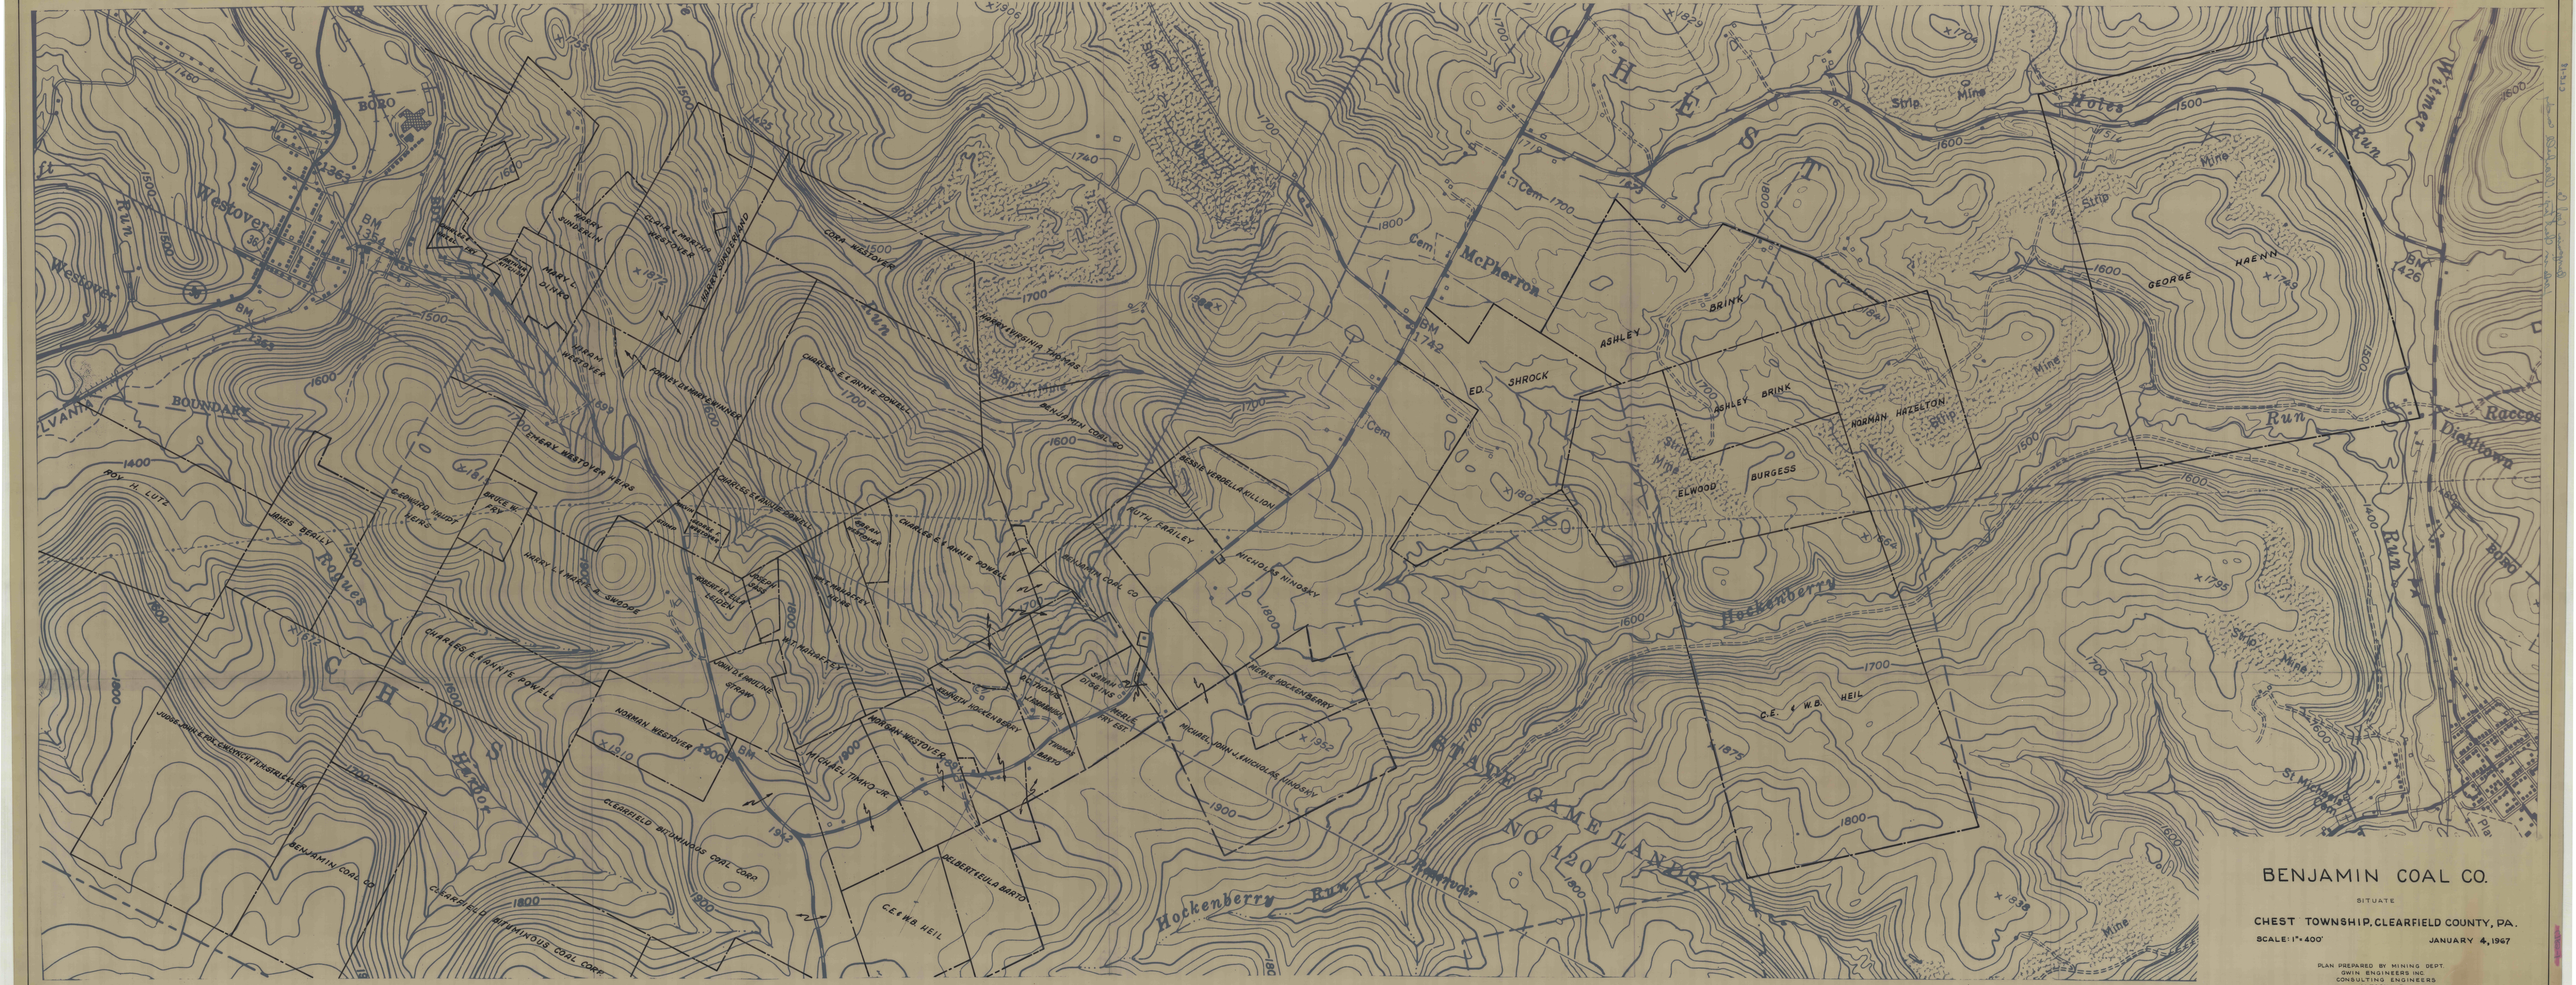
BENJAMIN COAL CO.
SITUATE
CHEST TOWNSHIP, CLEARFIELD COUNTY, PA.
SCALE: 1" = 400'
JANUARY 4, 1967
PLAN PREPARED BY MINING DEPT.
OWIN ENGINEERS INC
CONSULTING ENGINEERS
ALTOONA, PA.
Westover
BORO
McPherron
Hockenberry
Hockenberry Run
Holes Run
Rogues Harbor
STATE GAME LANDS NO 120
Dishtown
Raccoon Run
Wimmer Run
Strip Mine
Cem
BOUNDARY
ASHLEY BRINK
ELWOOD BURGESS
NORMAN HAZELTON
GEORGE HAENN
ED. SHROCK
NICHOLAS NINOSKY
MICHAEL JOHN J. & NICHOLAS NINOSKY
MERLE HOCKENBERRY
MICHAEL TIMKO JR.
NORMAN WESTOVER
CLEARFIELD BITUMINOUS COAL CORP.
BENJAMIN COAL CO.
C.E. & W.B. HEIL
DELBERT & EULA BARTO
CHARLES E. & ANNIE POWELL
EMERY WESTOVER HEIRS
JAMES BEARLY
ROY H. LUTZ
HARRY L. & MARIE A. SWOOPE
CORA WESTOVER
HARRY SUNDERLIN
CLAIR & MARTHA WESTOVER
HARRY & VIRGINIA THOMAS
BESSIE VERDELL & ALLISON
RUTH FRAILEY
ST. MICHAELS