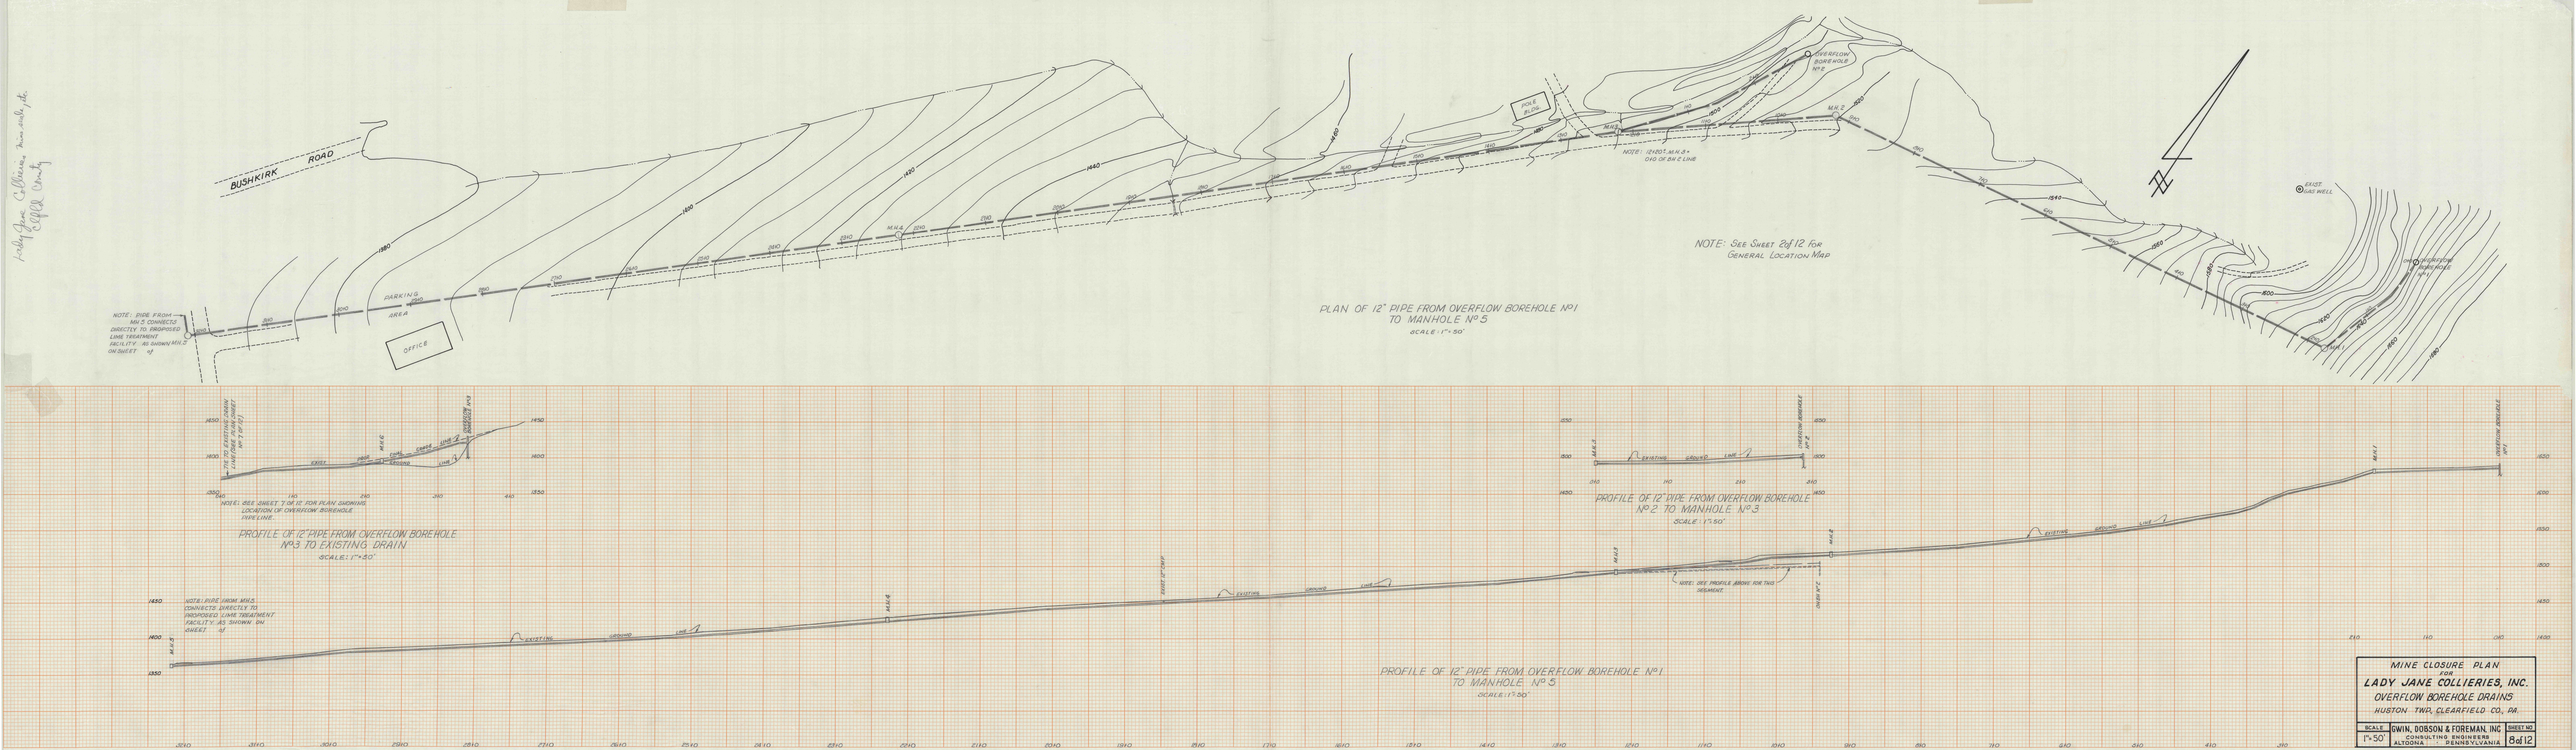Lady Jane Collieries, Inc. mine map, etc.
Clearfield County