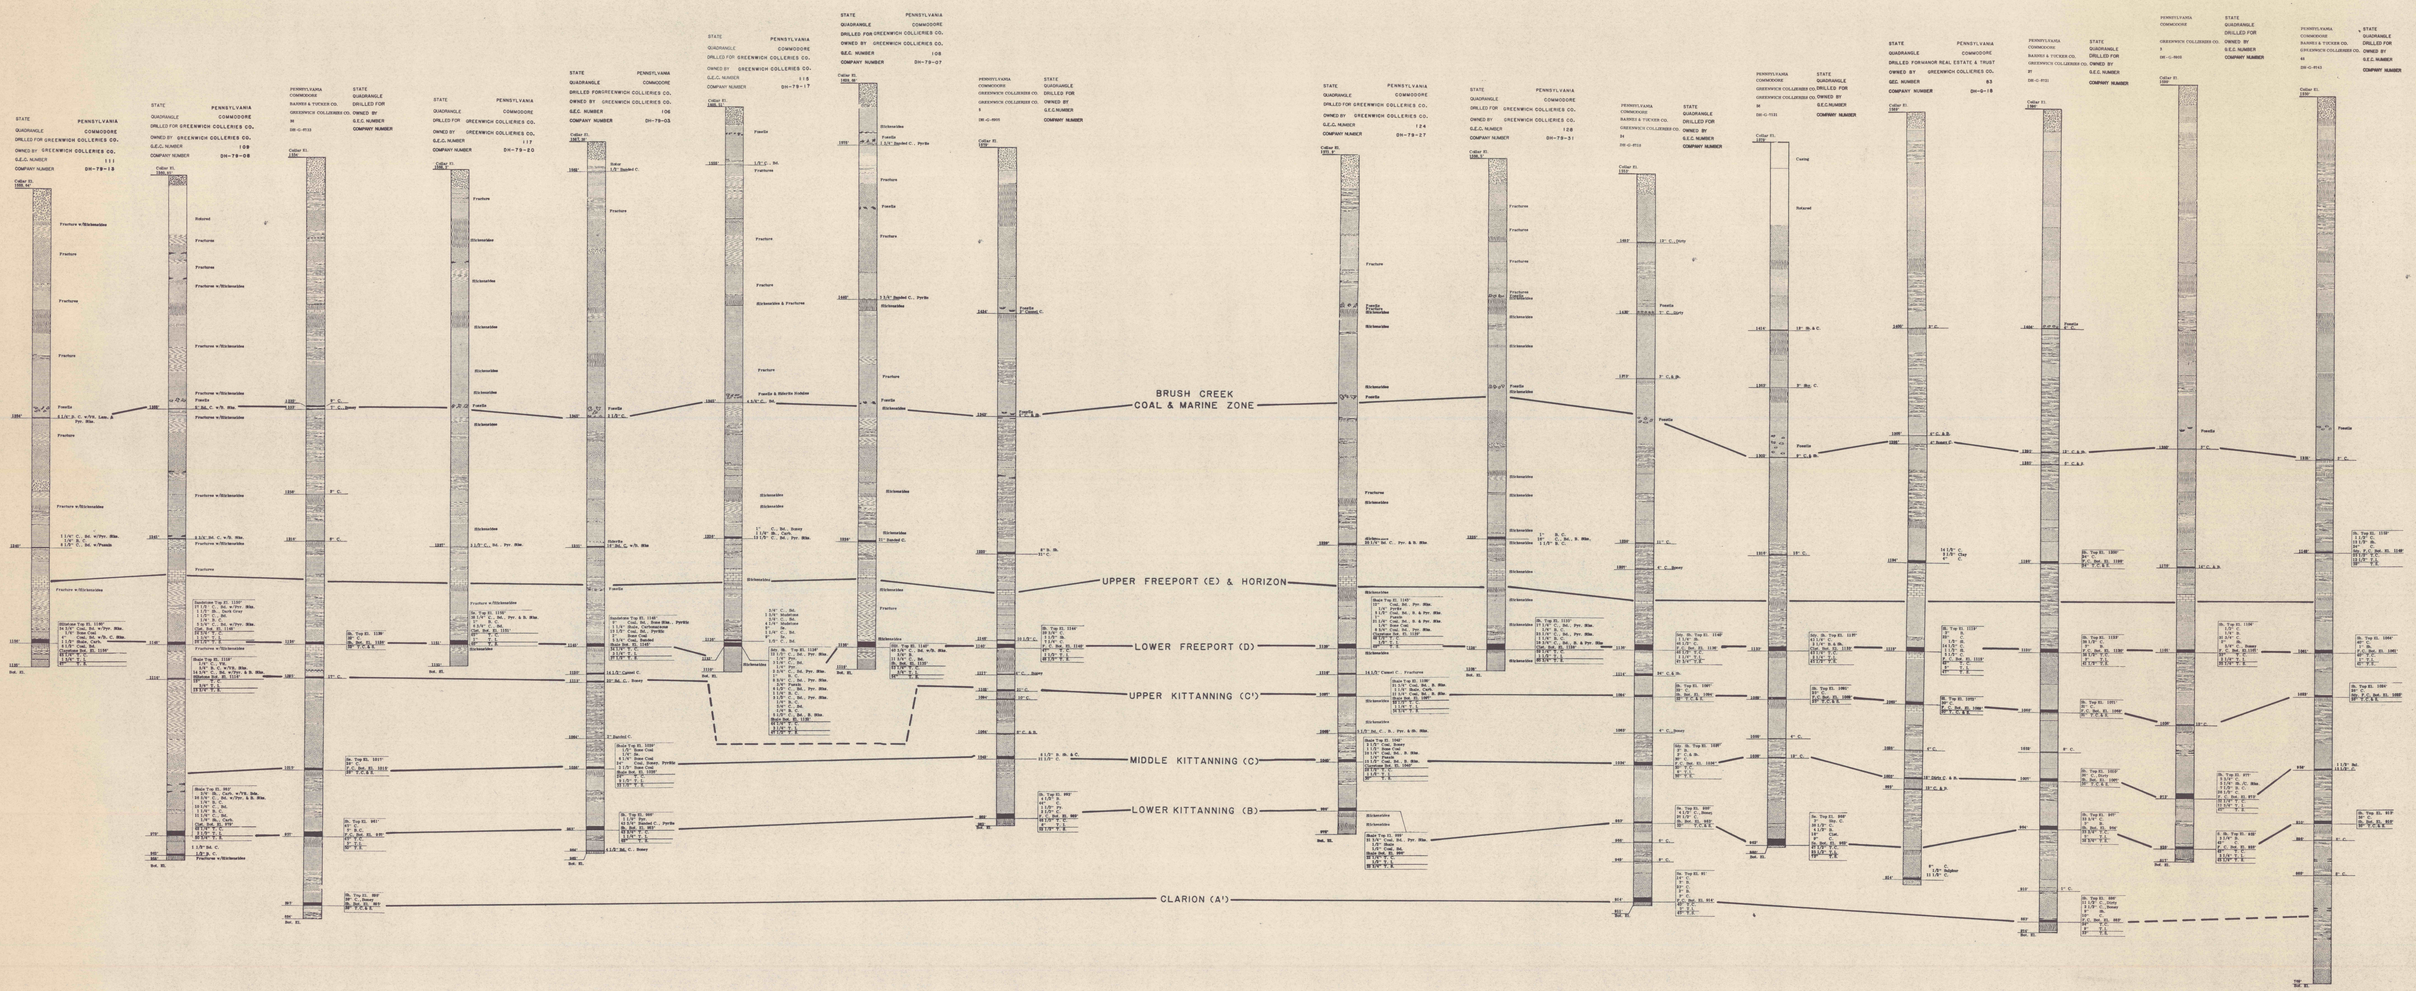

LEGEND

Overburden
Siltstone
Limestone
Sandstone
Sandy Shale
Coal
Fire Clay or Claystone
Shale
Bone Coal

VERTICAL SCALE
0
20
40
60
80

T.C.-Total Coal
T.I.-Total Impurities
T.S.-Total Seam

GREENWICH COLLIERIES CO.

CORRELATION SECTION F'-F

COMMODORE QUADRANGLE | INDIANA COUNTY | PENNSYLVANIA STATE

NO HORIZONTAL SCALE

DRAWN BY	ORIGINAL SCALE	REVISED	PROJECT NUMBER NO.
35	42	1/80	196 5476

gaddy engineering company