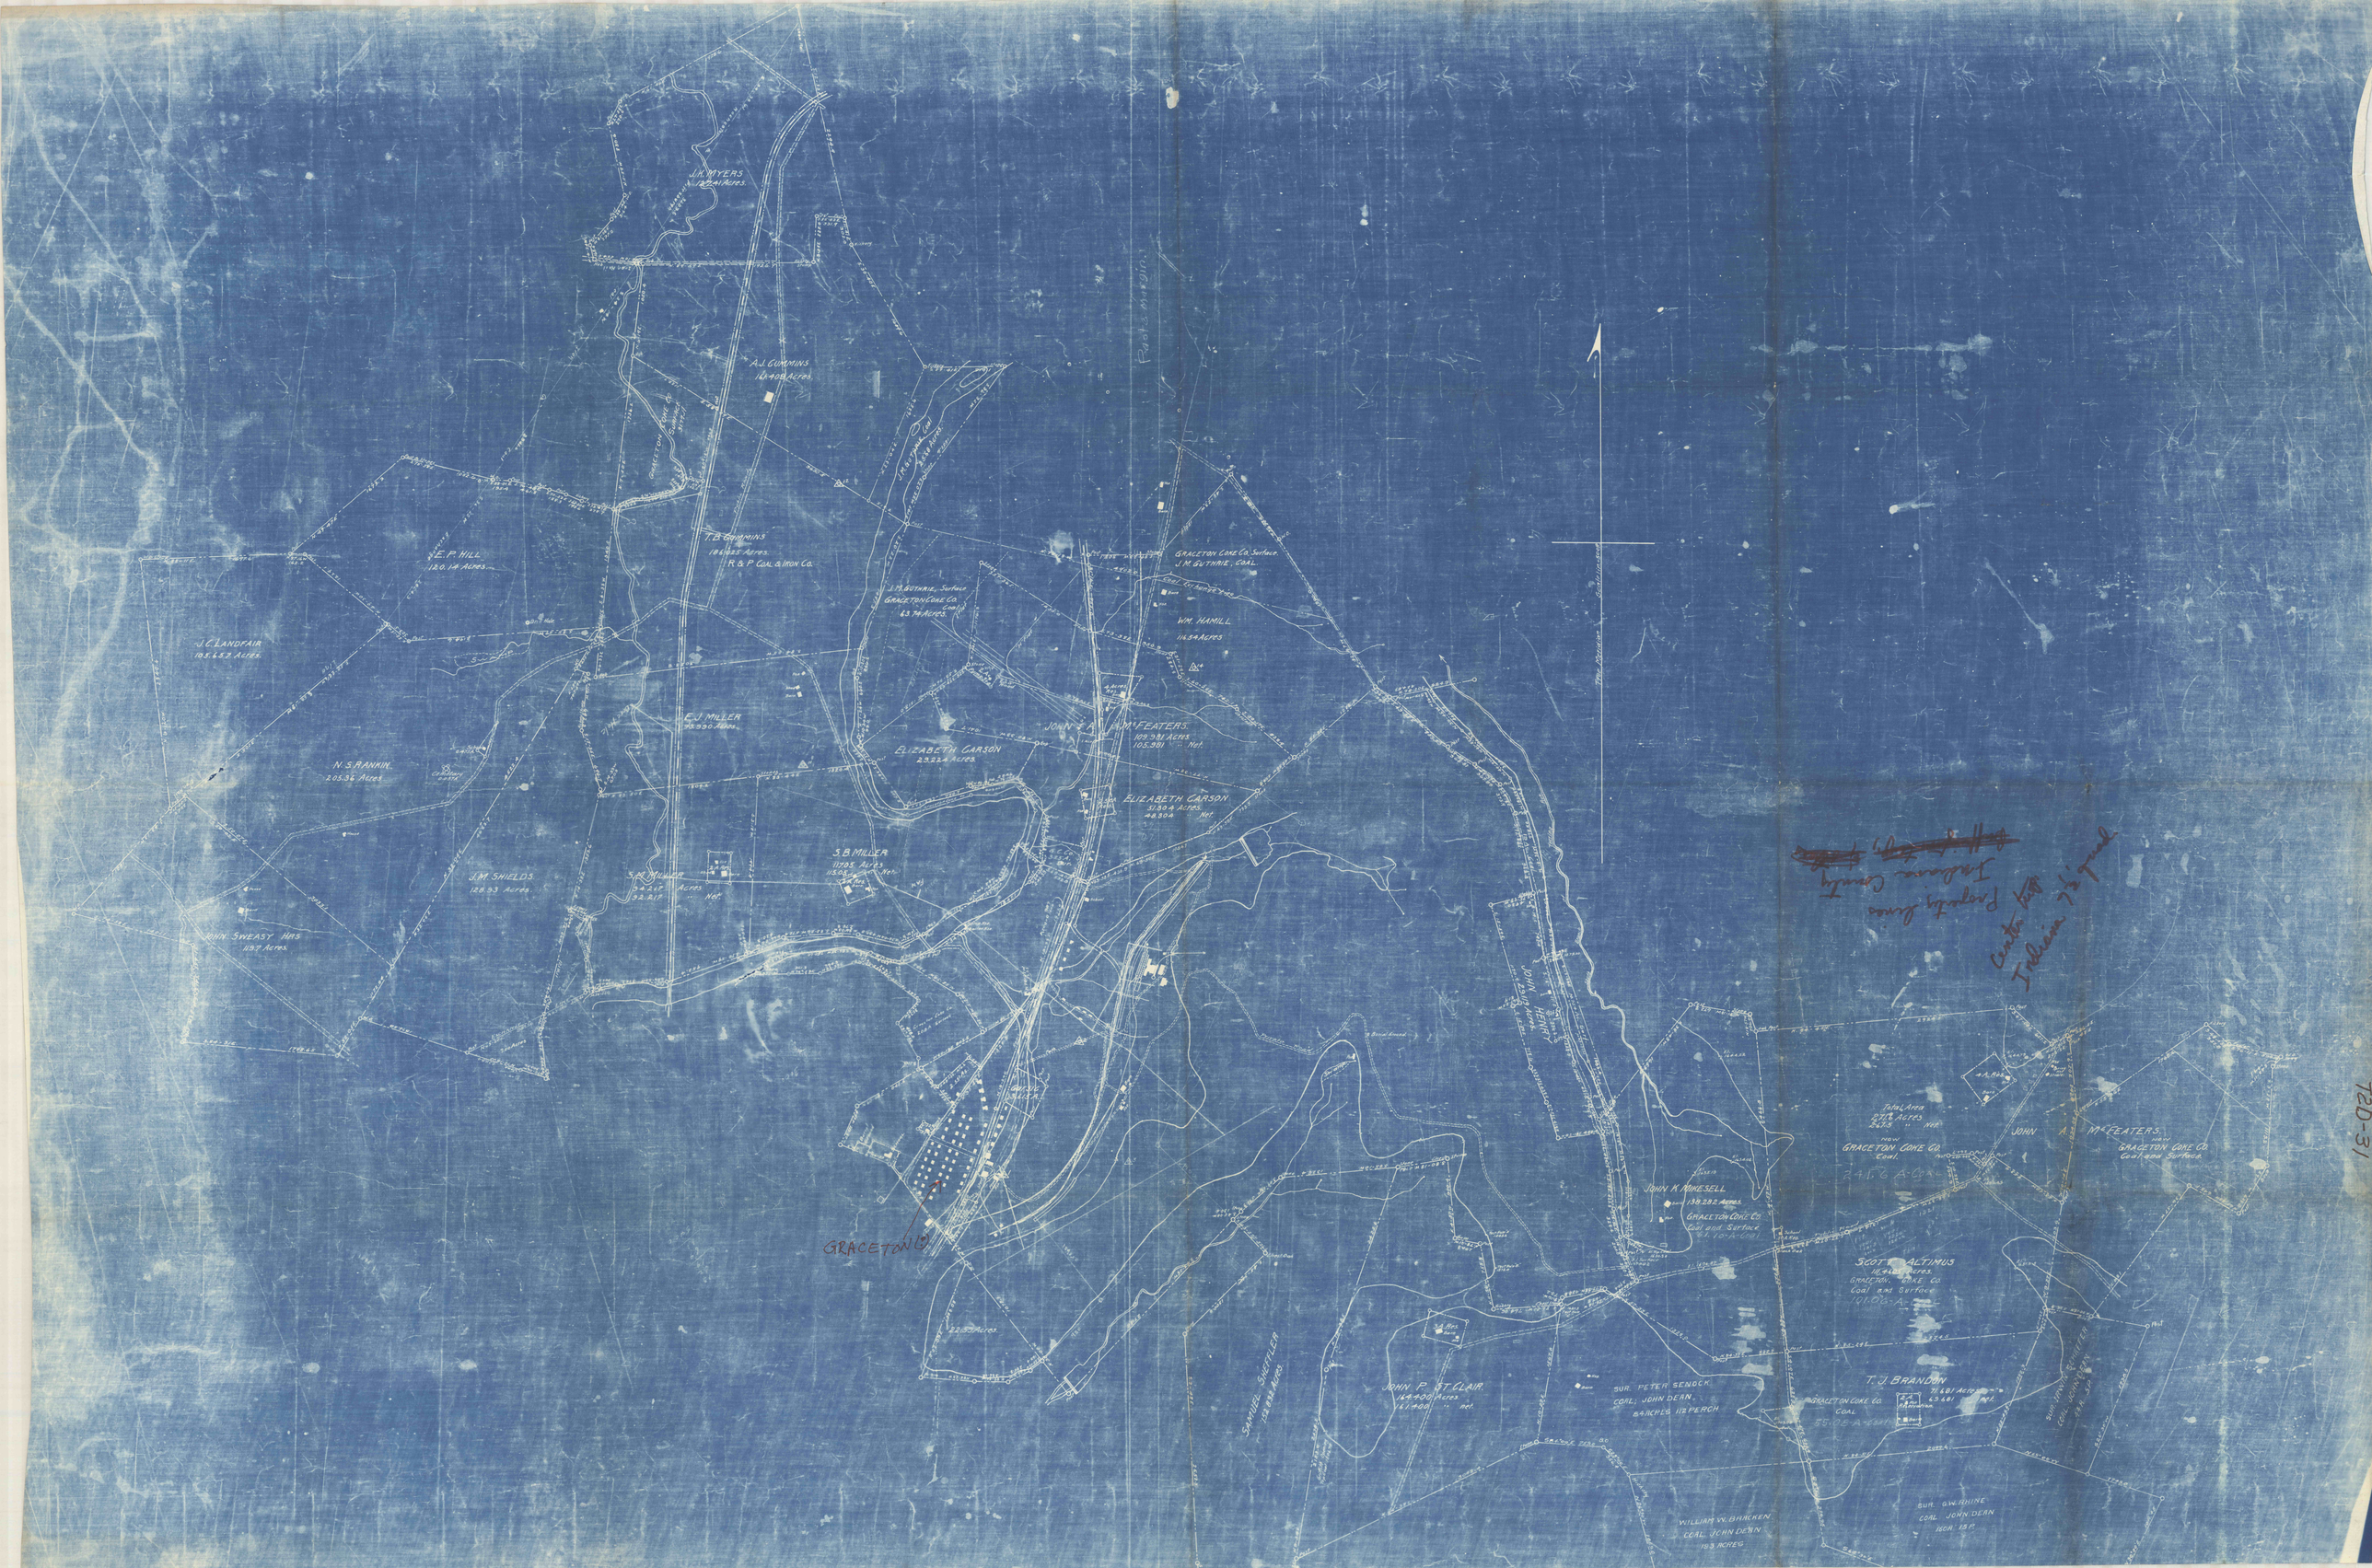

J.K. MYERS
A.J. CUMMINS
161.408 Acres
T.B. CUMMINS
186.625 Acres
R & P COAL & IRON CO.
E.P. HILL
120.14 Acres
J.C. LANDFAIR
105.657 Acres
E.J. MILLER
N.S. RANKIN
205.36 Acres
J.M. SHIELDS
128.93 Acres
JOHN SWEASY HRS
119.7 Acres
S.B. MILLER
ELIZABETH CARSON
29.224 Acres
JOHN & A. McFEATERS
109.981 Acres
105.981 " Net
ELIZABETH CARSON
51.804 Acres
48.804 " Net
GRACETON COKE CO. Surface
J.M. GUTHRIE, COAL
WM. HAMILL
116.54 Acres
GRACETON COKE CO.
Coal and Surface
JOHN HENRY
JOHN K. MIKESELL
138.282 Acres
GRACETON COKE CO.
Coal and Surface
JOHN A. McFEATERS
GRACETON COKE CO.
Coal and Surface
SCOTT ALTIMUS
GRACETON COKE CO.
Coal and Surface
T.J. BRANDON
GRACETON COKE CO.
COAL
SAMUEL SHEFFLER
JOHN P. ST. CLAIR
SUR. PETER SENOCK
COAL; JOHN DEAN
WILLIAM W. BRACKEN
COAL JOHN DEAN
SUR. G.W. RHINE
COAL JOHN DEAN
GRACETON
Property lines
Indiana County
Center Twp
Indiana 1/2 Mi