



SECTION A-A

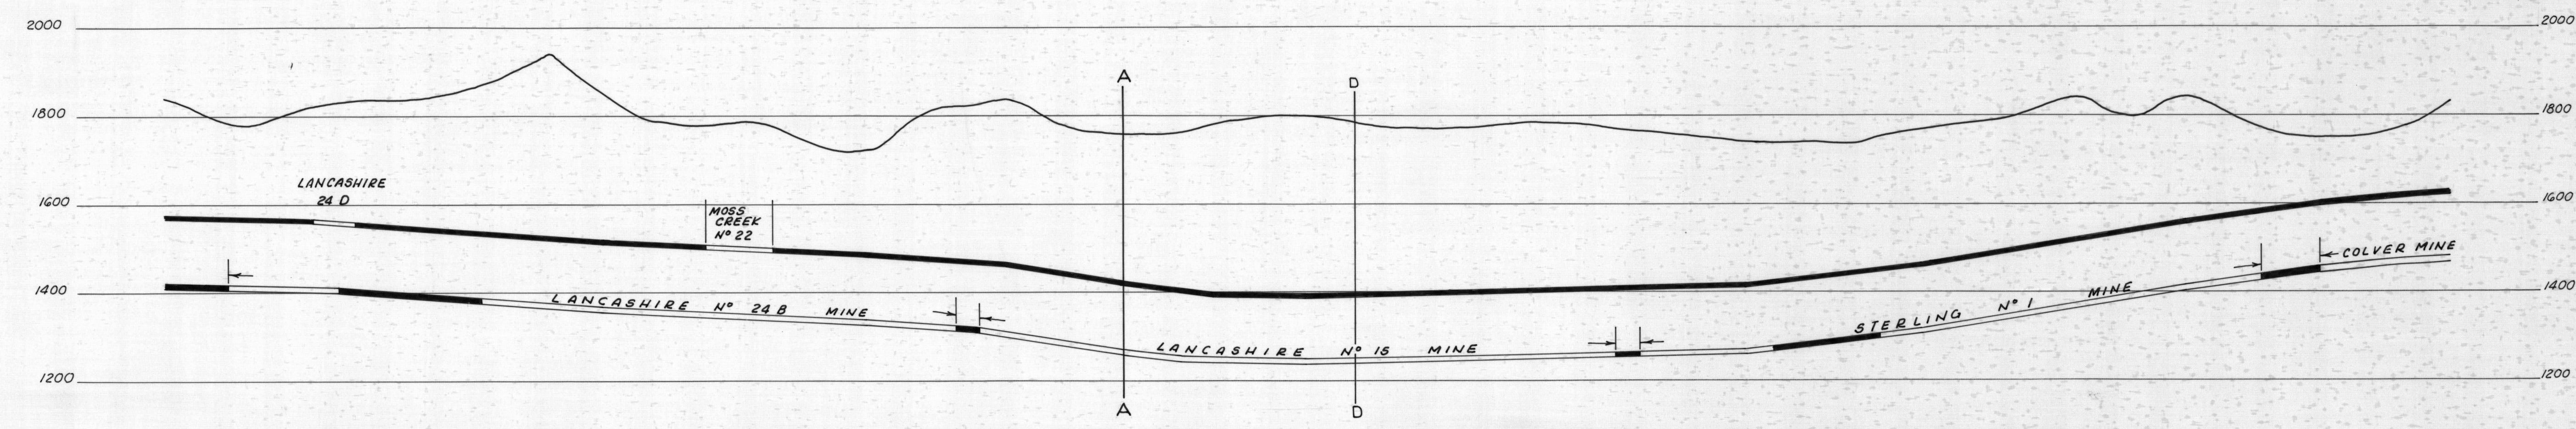


SECTION B-B

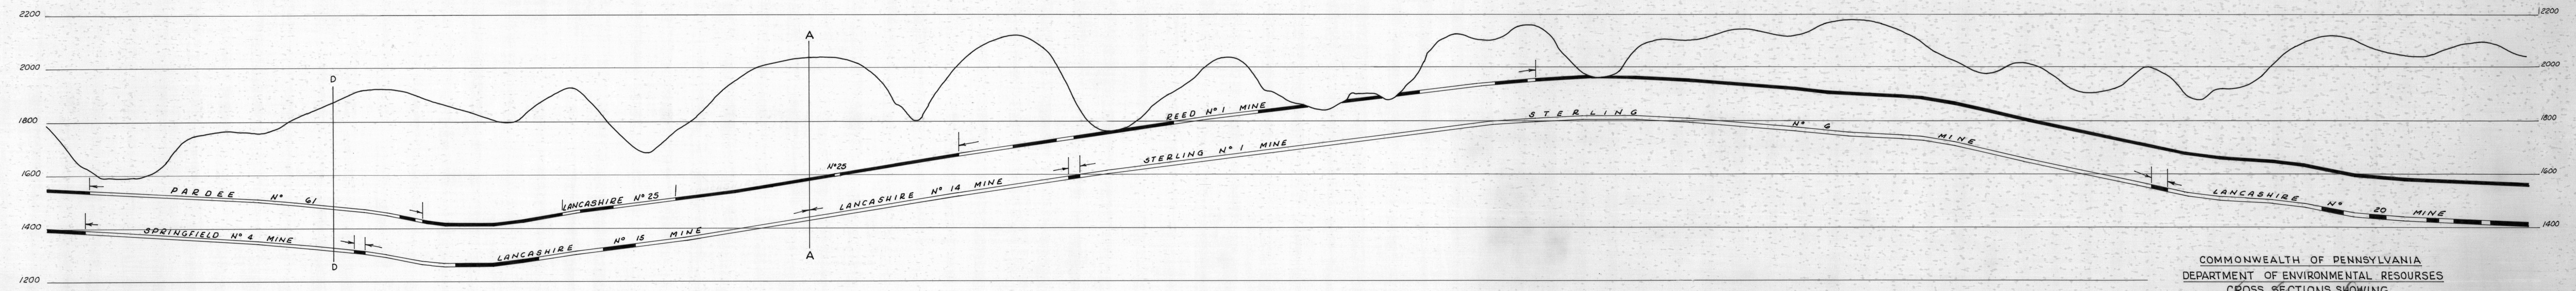


SECTION C-C

COMMONWEALTH OF PENNSYLVANIA
DEPARTMENT OF ENVIRONMENTAL RESOURCES
CROSS SECTIONS SHOWING
DEEP MINE WORKINGS
SOUTH & WEST OF
THE SPANGLER-BAKERTON AREA
CAMBRIA & INDIANA COUNTIES, PENNSYLVANIA
SCALE: 1" = 1000' HOR. 1" = 200' VERT. APRIL, 1971

N & FOREMAN, INC.
ENGINEERS
A, PA.

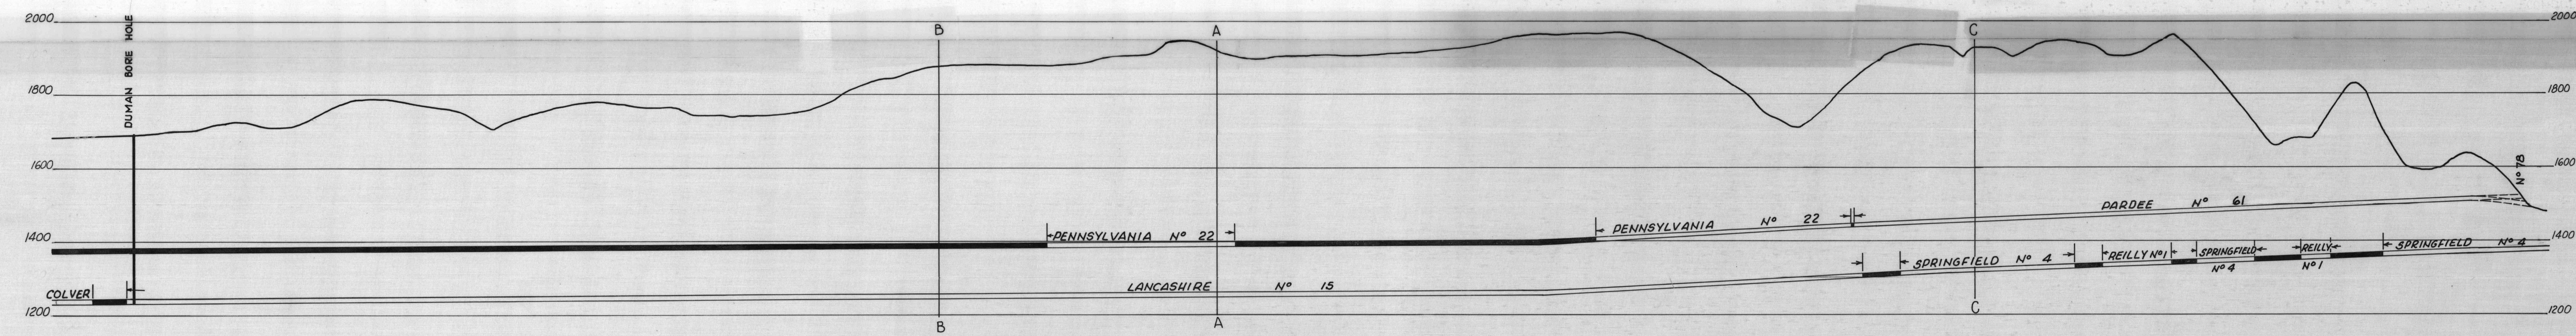

SECTION D-D

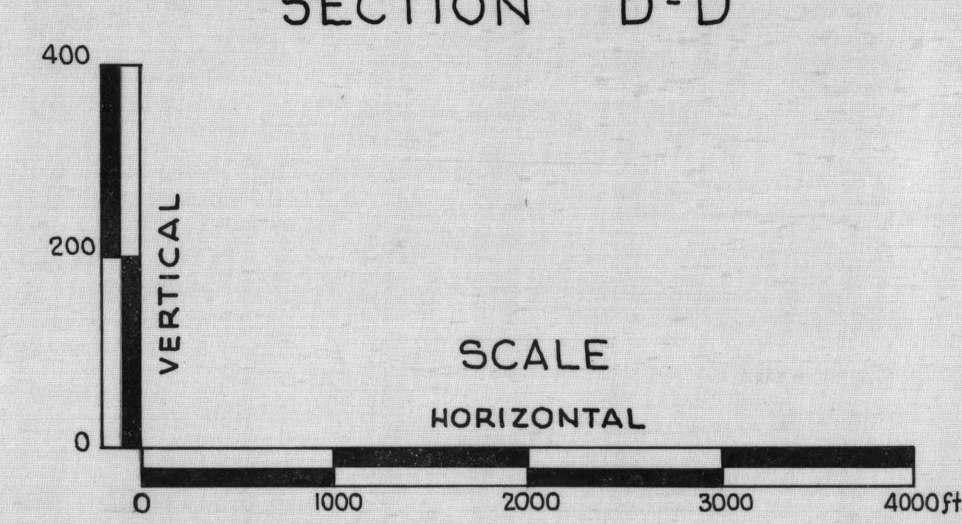

COMMONWEALTH OF PENNSYLVANIA
DEPARTMENT OF ENVIRONMENTAL RESOURCES
CROSS SECTIONS SHOWING
DEEP MINE WORKINGS
SOUTH AND WEST OF
THE SPANGLER-BAKERTON AREA
CAMBRIA & INDIANA COUNTIES PENNSYLVANIA
1972

GWIN, DOBSON AND FOREMAN, INC.
Consulting Engineers
Allentown, Pennsylvania