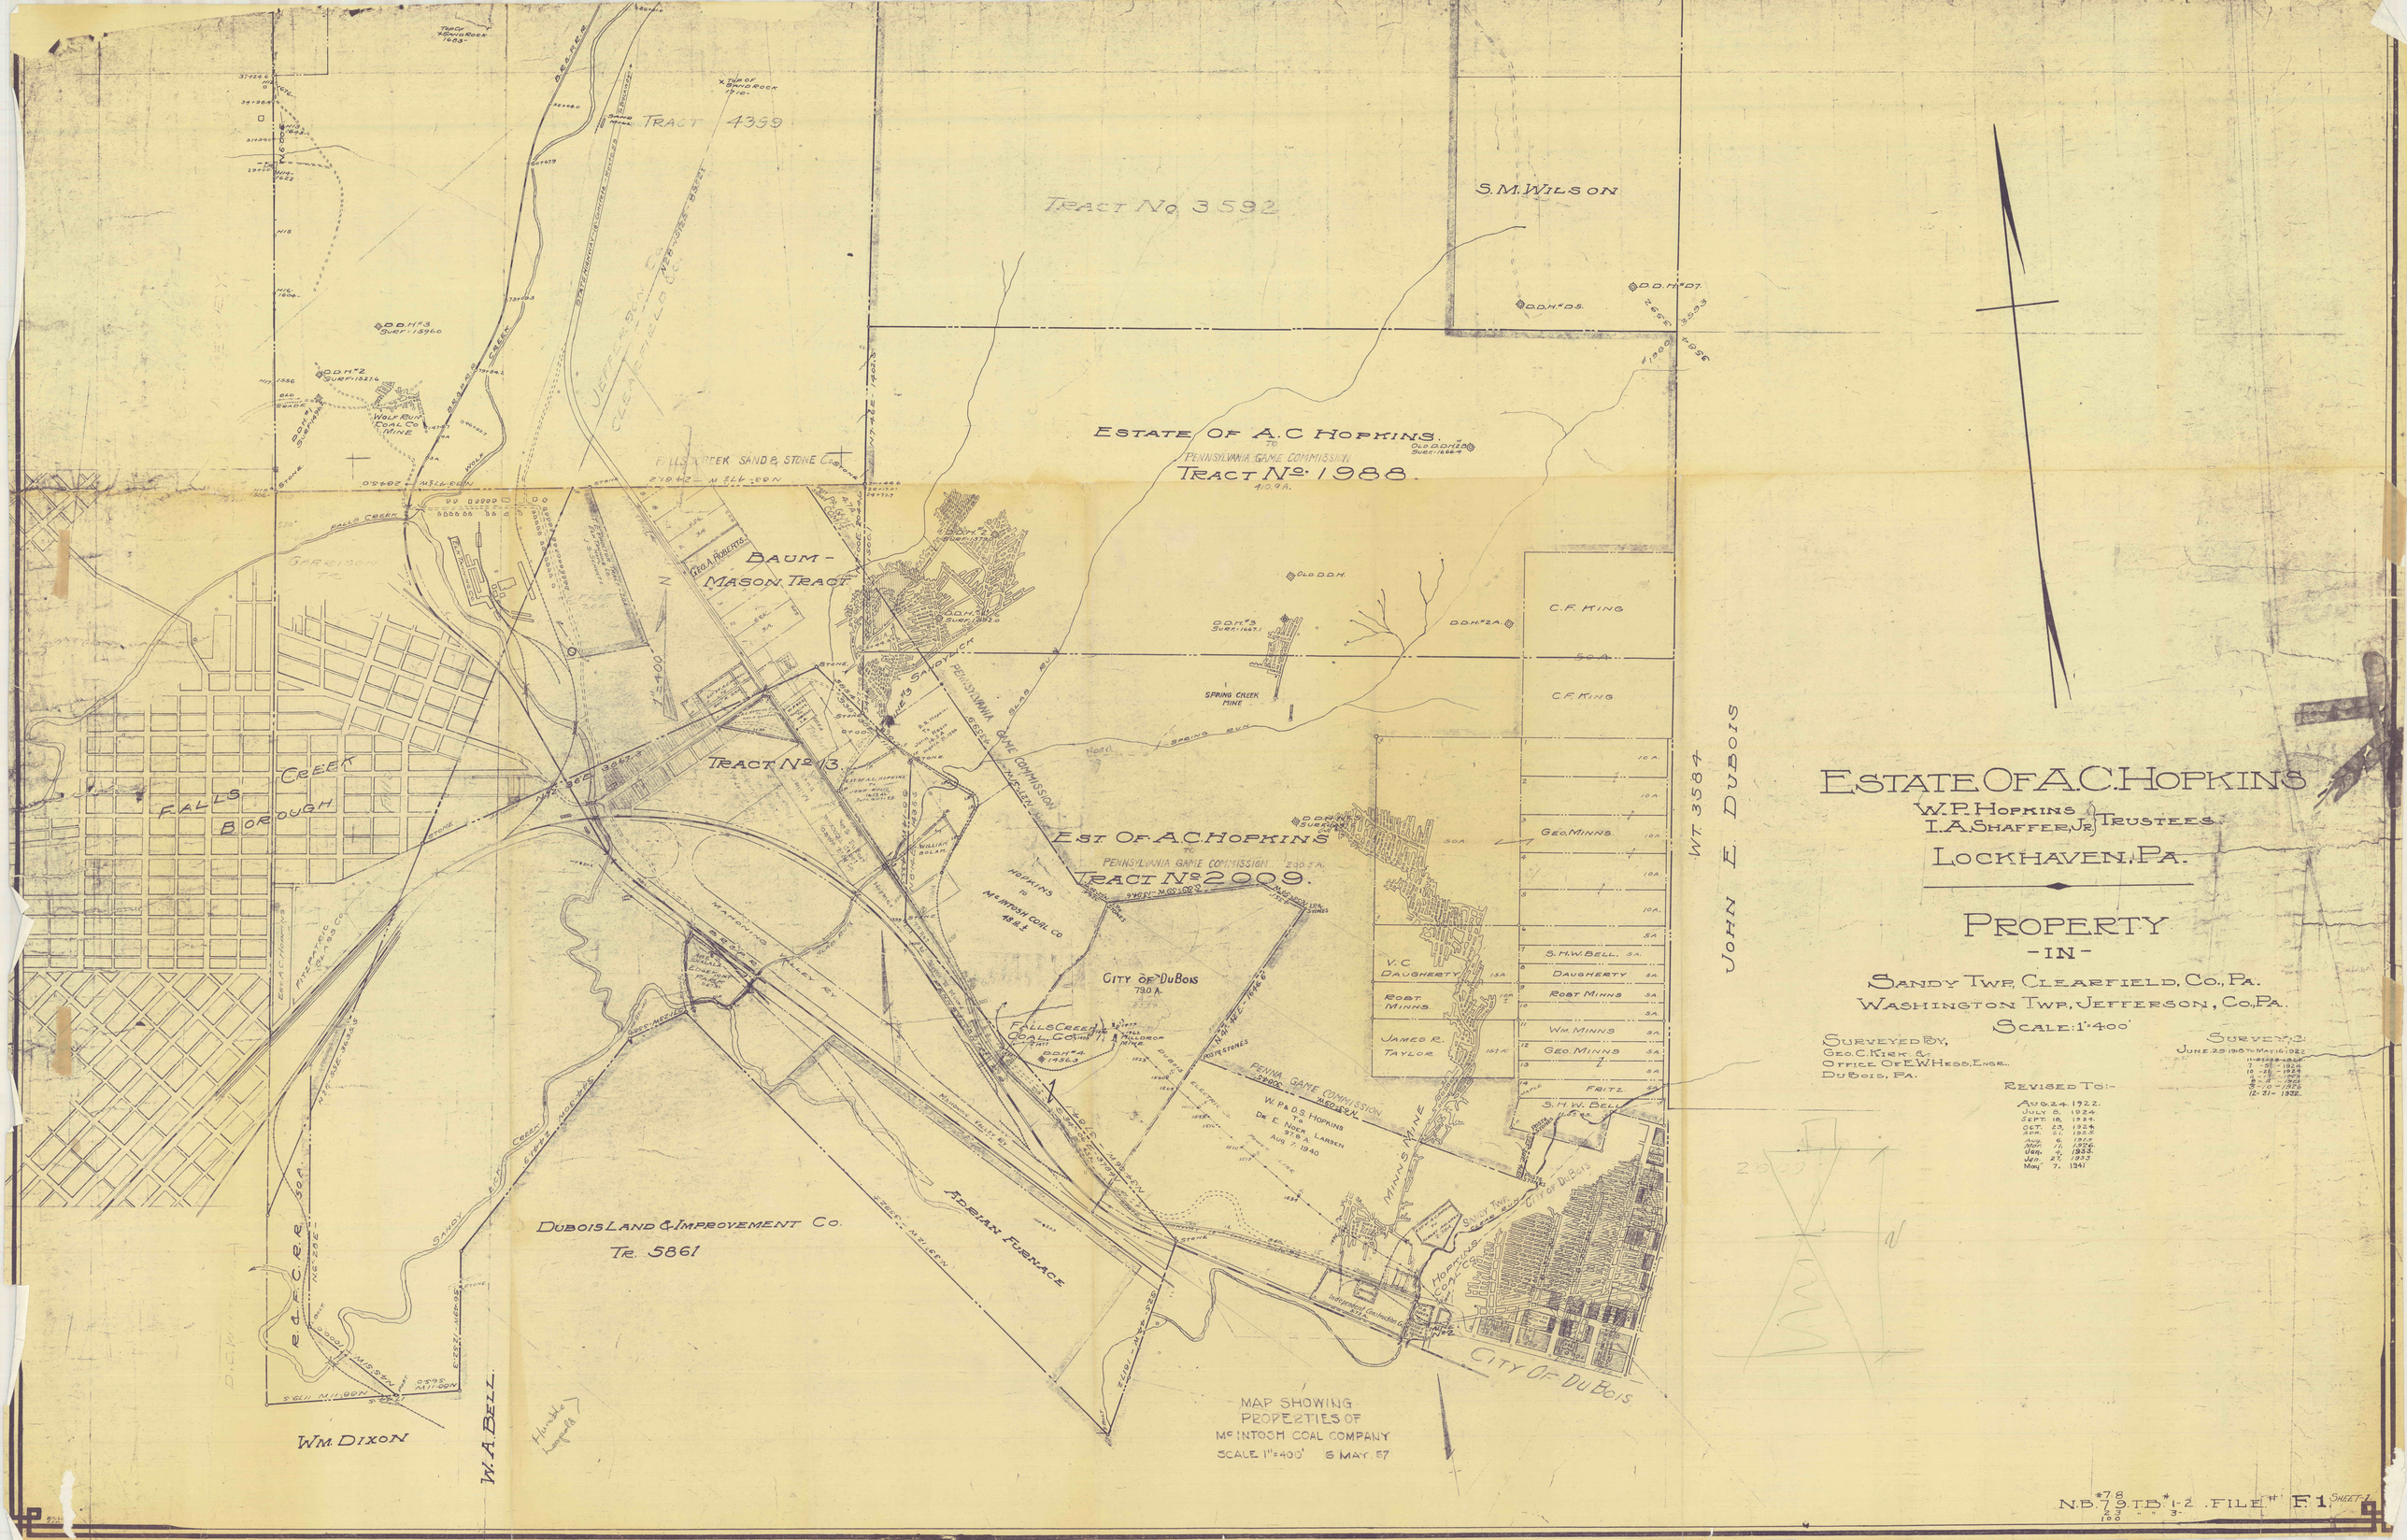
ESTATE OF A.C. HOPKINS
W.P. HOPKINS
I.A. SHAFFER, JR. TRUSTEES.
LOCKHAVEN, PA.
PROPERTY
-IN-
SANDY TWP, CLEARFIELD, CO., PA.
WASHINGTON TWP, JEFFERSON, CO., PA.
SCALE: 1"=400'
SURVEYED BY,
GEO. C. KIRK &
OFFICE OF E.W. HESS, ENGR.
DUBOIS, PA.
SURVEYS:
JUNE 25 1918 TO MAY 16 1922
REVISED TO:-
AUG. 24. 1922.
JULY 8. 1924.
SEPT. 18. 1924.
OCT. 23. 1924.
APR. 21. 1925.
AUG. 6. 1925.
MAR. 11. 1926.
JAN. 4. 1933.
JAN. 27. 1933.
MAY 7. 1941
N.B. 79 T.B. 1-2 FILE F1
TRACT 4399
TRACT No. 3592
S.M. WILSON
ESTATE OF A.C. HOPKINS
TO
PENNSYLVANIA GAME COMMISSION
TRACT No. 1988.
BAUM-MASON TRACT
TRACT No. 13.
EST. OF A.C. HOPKINS
TO
PENNSYLVANIA GAME COMMISSION
TRACT No. 2009.
CITY OF DUBOIS
FALLS CREEK BOROUGH
FALLS CREEK SAND & STONE CO.
WOLF RUN COAL CO. MINE
JEFFERSON CO.
CLEARFIELD CO.
SPRING CREEK MINE
C.F. KING
GEO. MINNS
S.H.W. BELL
DAUGHERTY
ROBT MINNS
WM. MINNS
FRITZ
V.C. DAUGHERTY
JAMES R. TAYLOR
WT. 3584
JOHN E. DUBOIS
PENNA. GAME COMMISSION
W.P. & D.S. HOPKINS
TO
DR. E. NOER LARSEN
97.8 A.
AUG 7. 1940
MINNS MINE
HOPKINS COAL CO.
CITY OF DUBOIS
DUBOIS LAND & IMPROVEMENT CO.
TR. 5861
ADRIAN FURNACE
WM. DIXON
W.A. BELL
MAP SHOWING
PROPERTIES OF
McINTOSH COAL COMPANY
SCALE 1"=400' 6 MAY 57