Note this is the orig unreduced longitudinal section of the Wheatley – Brookdale Phenix mines at 1" = 80 feet. From the 1863 report but probably shows the stoping & working up to 1855. The redrafted section I sent earlier shows some small additions that may represent 1862–1863 work.

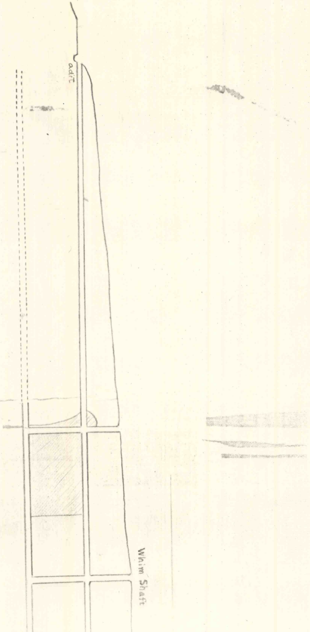
adit
Whim Shaft

ENGRAVED & PRINTED by J R COLTON & Co No 172 W

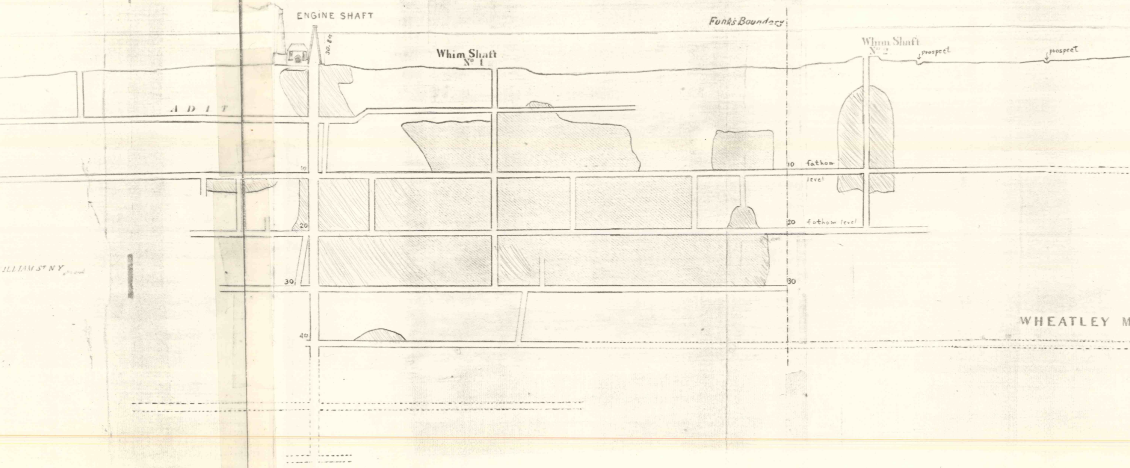
ENGINE SHAFT
30.84
Whim Shaft Nº 1
Funk's Boundary
Whim Shaft Nº 2
prospect
prospect
A D I T
10
10 fathom level
20
20 fathom level
30
30
40
WHEATLEY M
ILLIAM St N Y

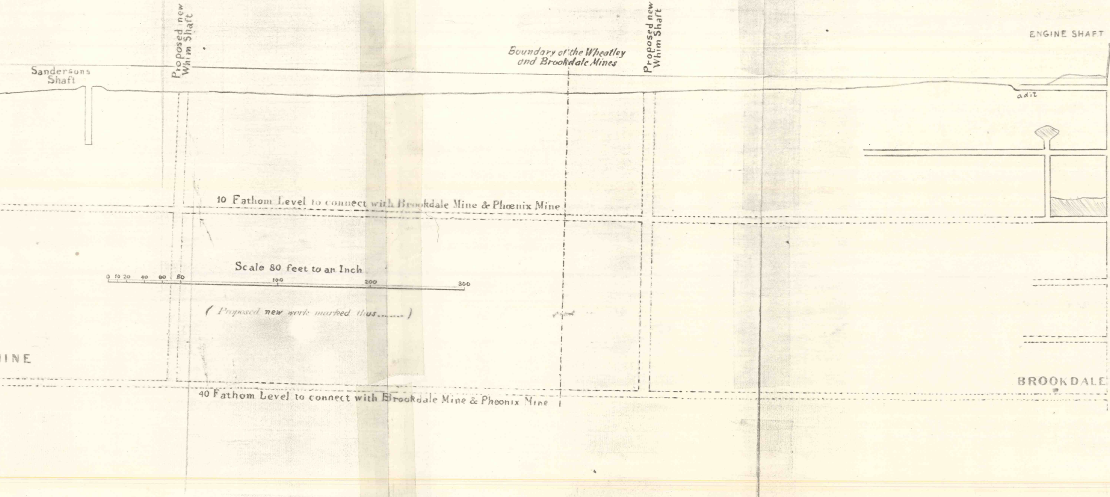
Sandersons Shaft
Proposed new Whim Shaft
Boundary of the Wheatley and Brookdale Mines
Proposed new Whim Shaft
ENGINE SHAFT
adit
10 Fathom Level to connect with Brookdale Mine & Phœnix Mine
Scale 80 feet to an Inch
0 10 20 40 60 80 100 200 300
(Proposed new work marked thus........)
INE
BROOKDALE
40 Fathom Level to connect with Brookdale Mine & Pheonix Mine

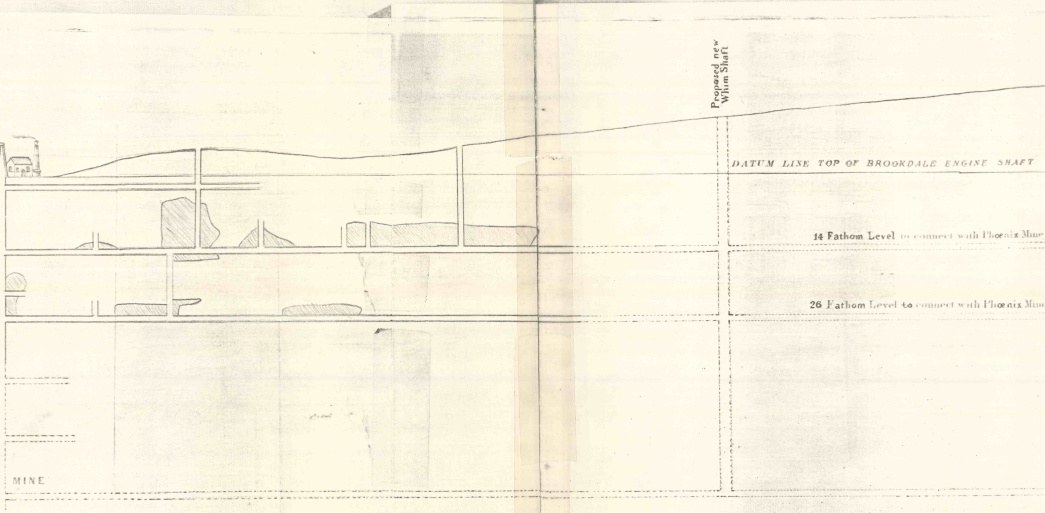
Proposed new Whim Shaft
DATUM LINE TOP OF BROOKDALE ENGINE SHAFT
14 Fathom Level to connect with Phœnix Mine
26 Fathom Level to connect with Phœnix Mine
MINE

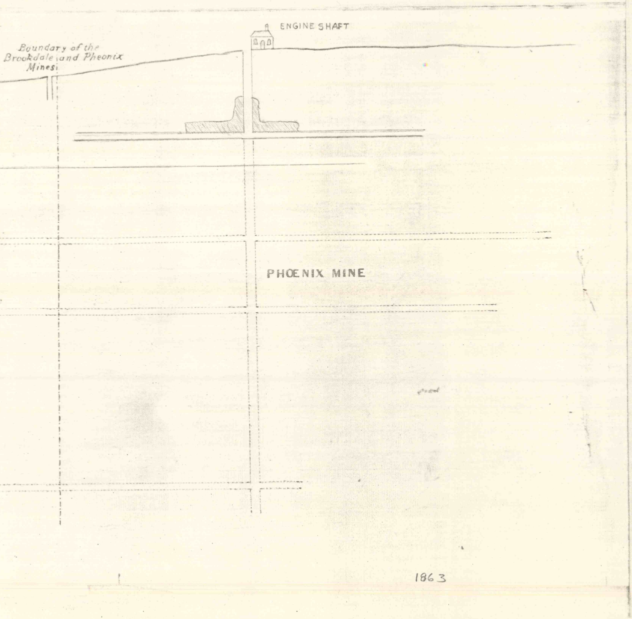
ENGINE SHAFT
Boundary of the Brookdale and Pheonix Mines
PHOENIX MINE

1863