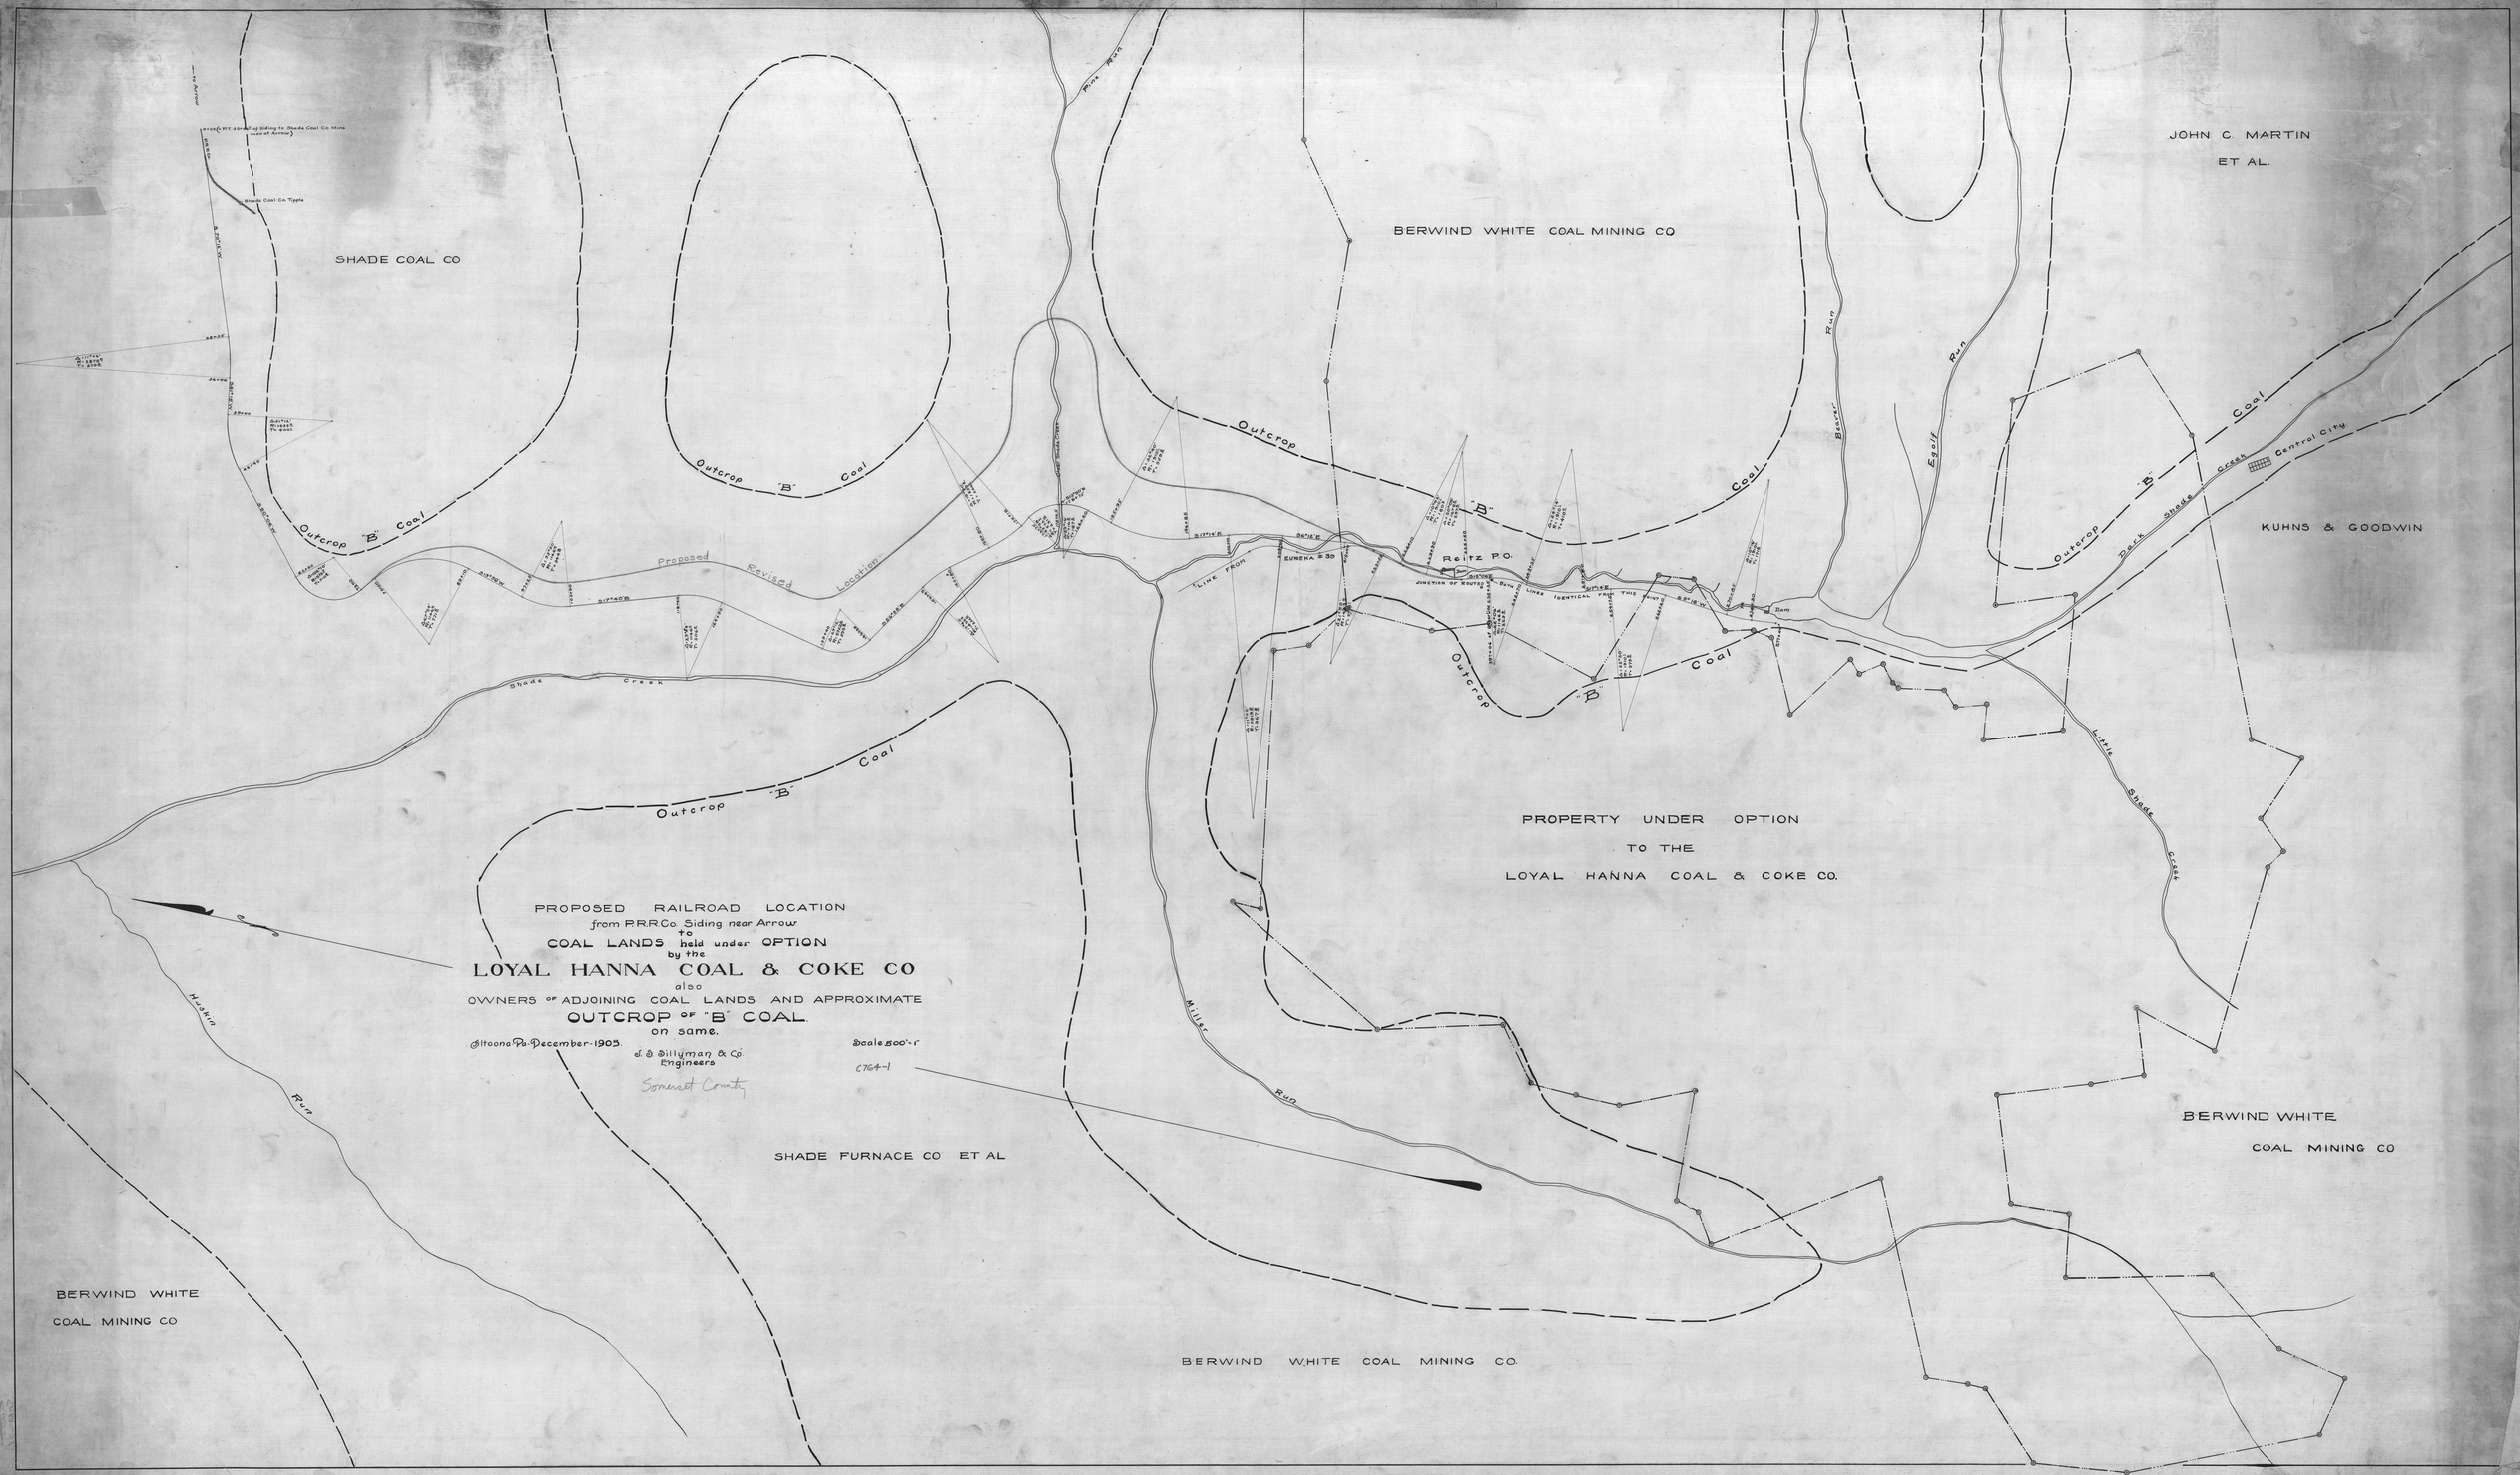

PROPOSED RAILROAD LOCATION
from P.R.R.Co. Siding near Arrow
to
COAL LANDS held under OPTION
by the
LOYAL HANNA COAL & COKE CO
also
OWNERS OF ADJOINING COAL LANDS AND APPROXIMATE
OUTCROP OF "B" COAL
on same.
Altoona Pa. December-1905.
J. S. Sillyman & Co.
Engineers
Somerset County
Scale 500'=1"
C764-1
SHADE COAL CO
BERWIND WHITE COAL MINING CO
JOHN C. MARTIN
ET AL.
KUHNS & GOODWIN
PROPERTY UNDER OPTION
TO THE
LOYAL HANNA COAL & COKE CO.
SHADE FURNACE CO ET AL
BERWIND WHITE
COAL MINING CO
BERWIND WHITE
COAL MINING CO
BERWIND WHITE COAL MINING CO.
Outcrop "B" Coal
Proposed Revised Location
Shade Creek
Pine Run
Beaver Run
Egolf Run
Dark Shade Creek
Central City
Little Shade Creek
Miller Run
Huskin Run
Reitz P.O.
EUREKA # 30