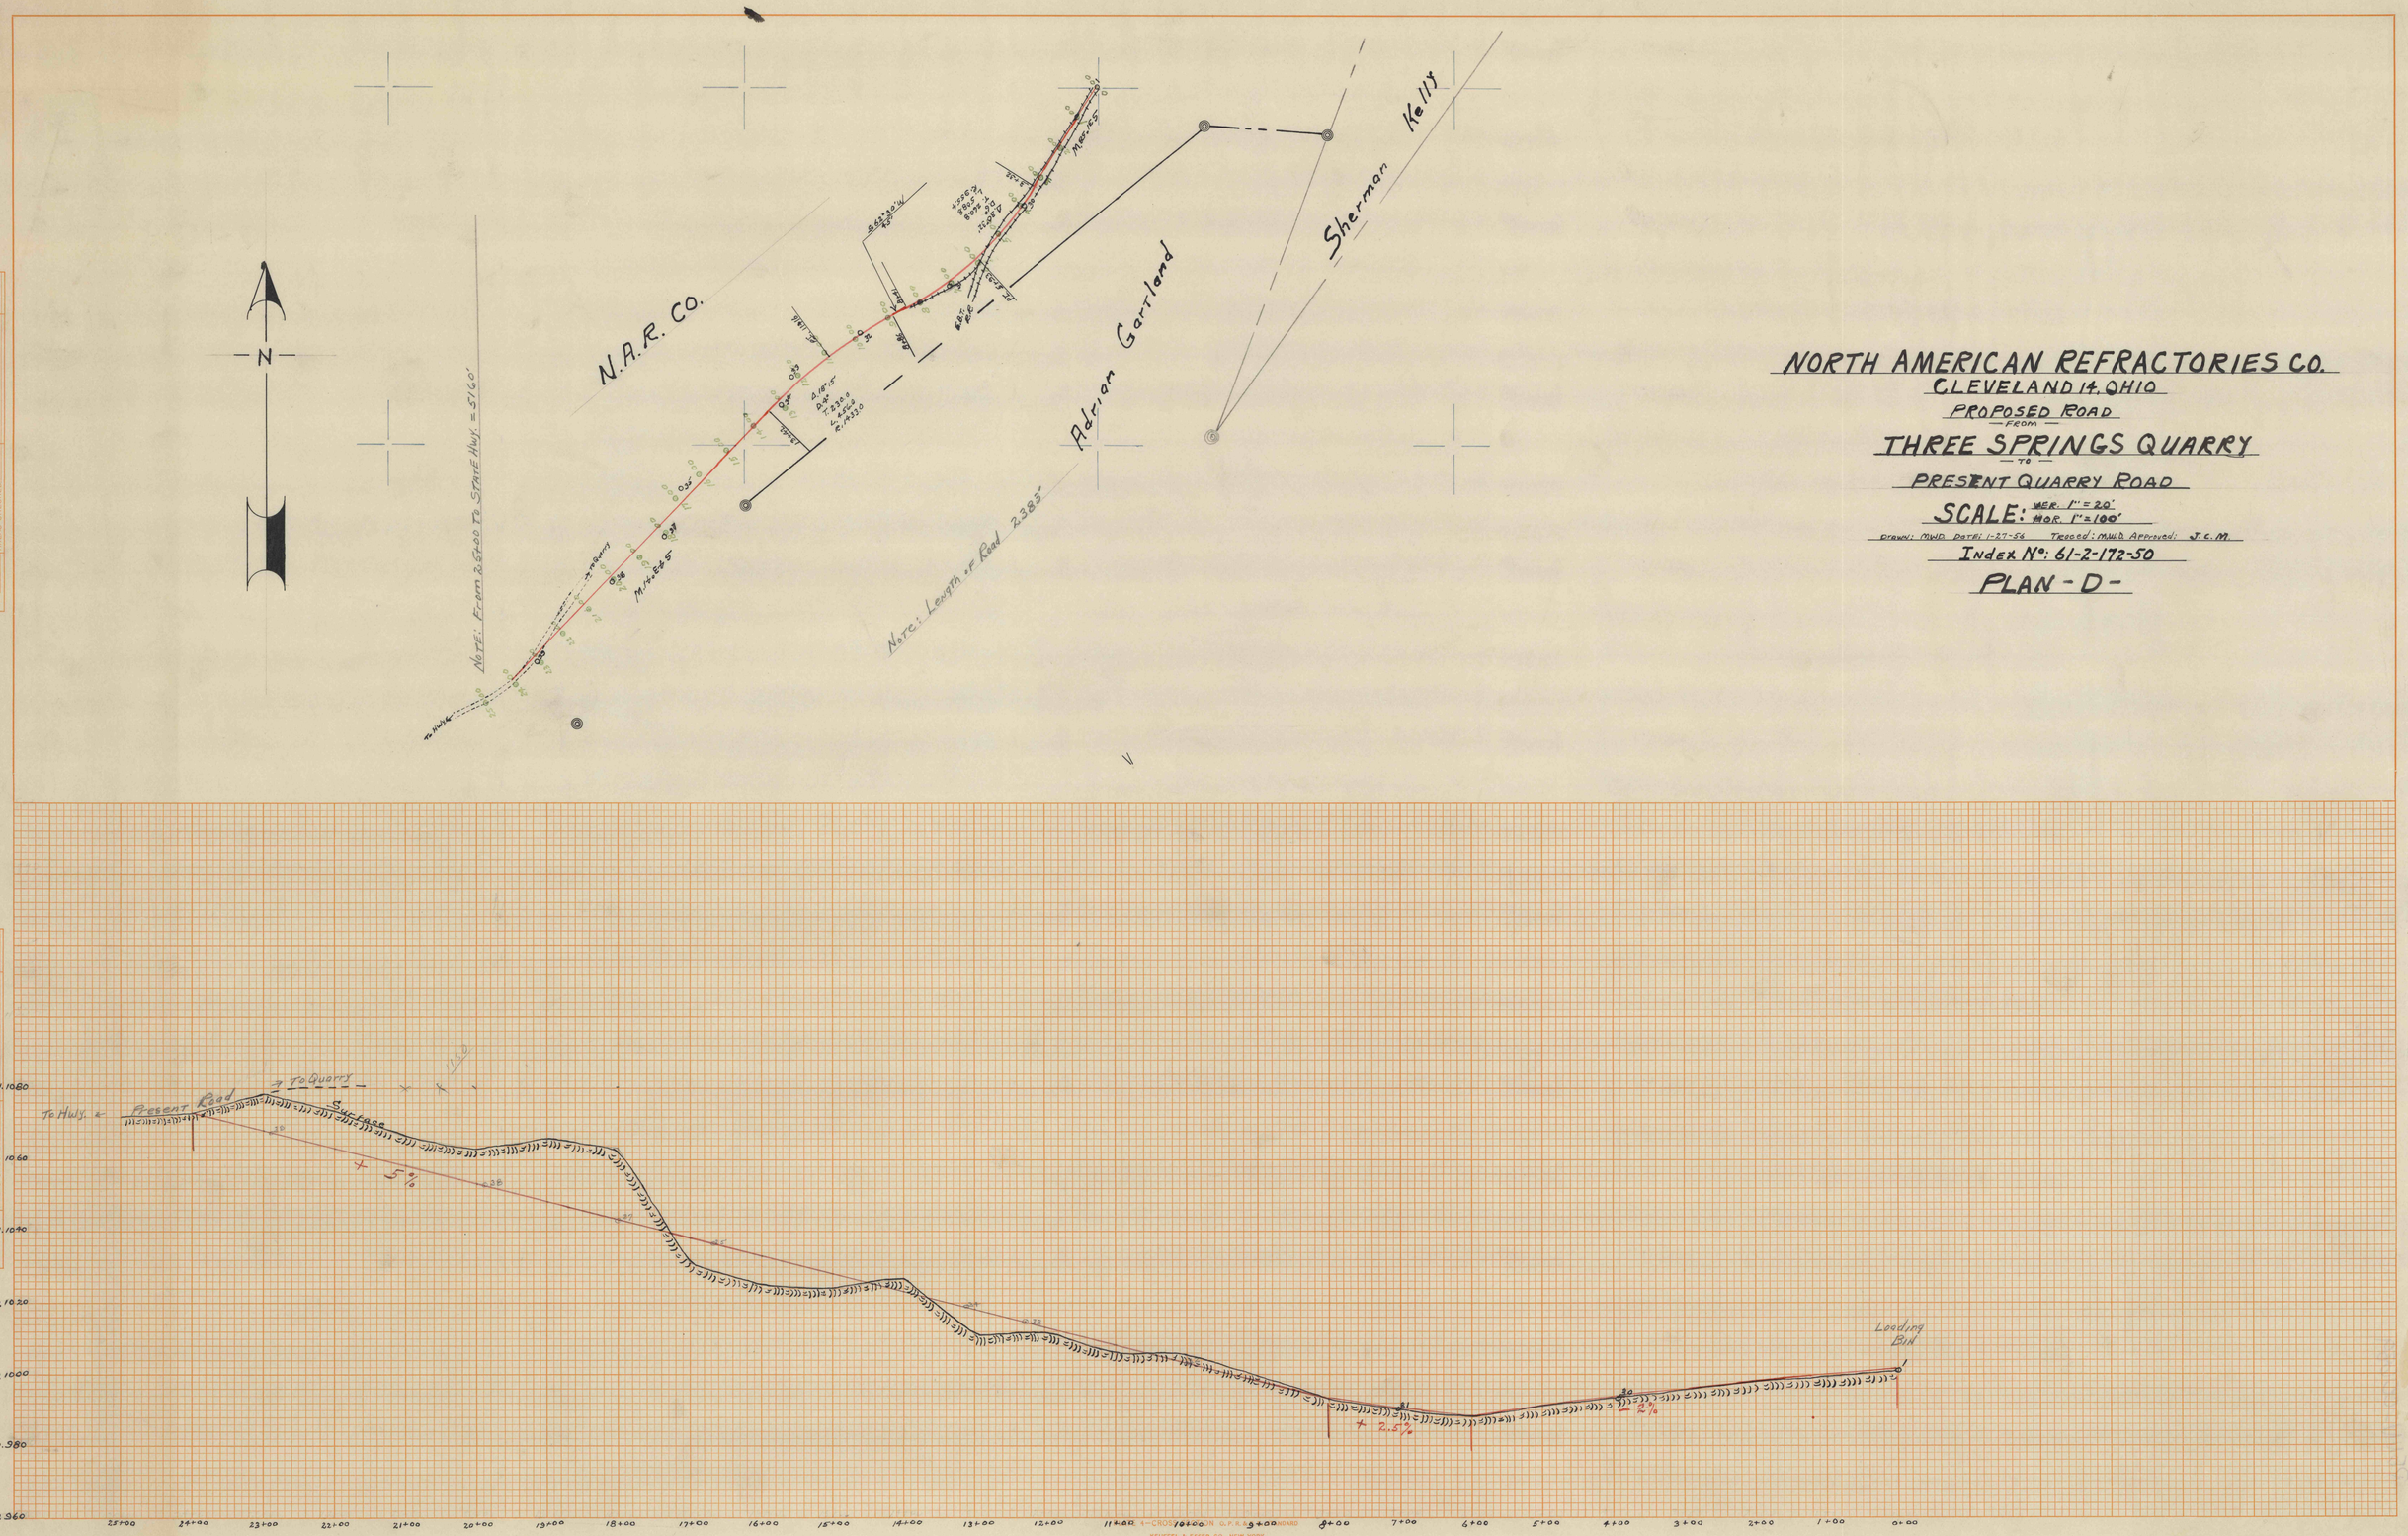


# NORTH AMERICAN REFRACTORIES CO.

CLEVELAND 14, OHIO

PROPOSED ROAD

— FROM —

THREE SPRINGS QUARRY

— TO —

PRESENT QUARRY ROAD

SCALE: VER. 1" = 20' HOR. 1" = 100'

Drawn: M.W.D. Date: 1-27-56 Traced: M.W.D. Approved: J.C.M.

Index No: 61-2-172-50

PLAN - D -

FINAL SURVEY — SURVEYED, PLOTTED, TEMPLATE, AREAS, AREAS CHECKED — NOTE BOOK NO. — BY — DATE

ORIGINAL SURVEY — SURVEYED, PLOTTED, TEMPLATE, AREAS, AREAS CHECKED — NOTE BOOK NO. — BY — DATE

K & E CO. NO. 345-4 MADE IN U.S.A. 41721