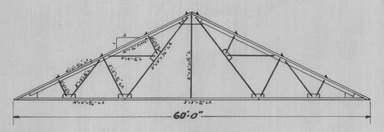

— ROOF TRUSS —
SCALE - 3/32" = 1 FT.

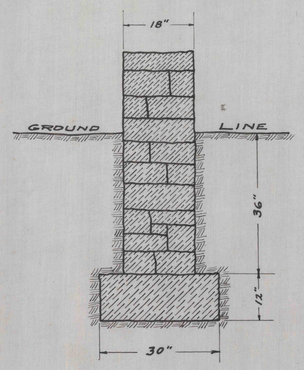

— SECTION OF FOOTING —
SCALE - 3/4 IN. = 1 FT.

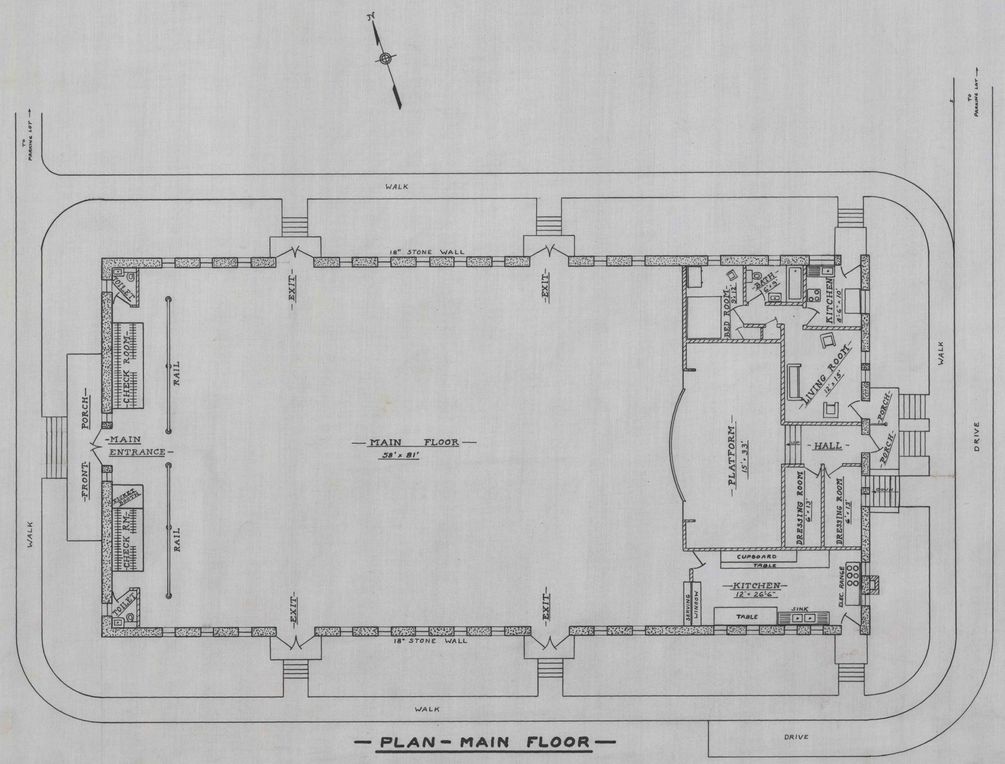

— PLAN - MAIN FLOOR —

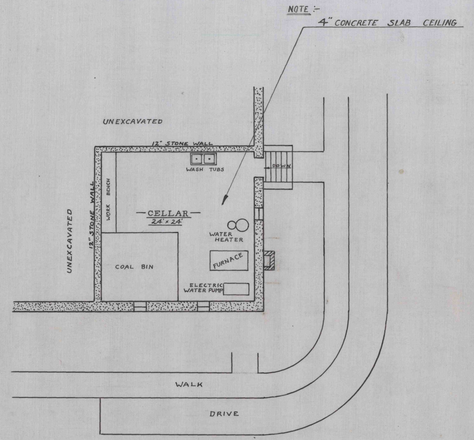

— PLAN - CELLAR —

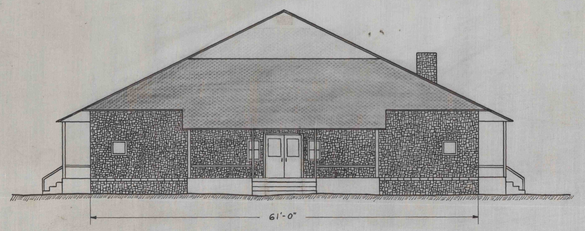

— FRONT —

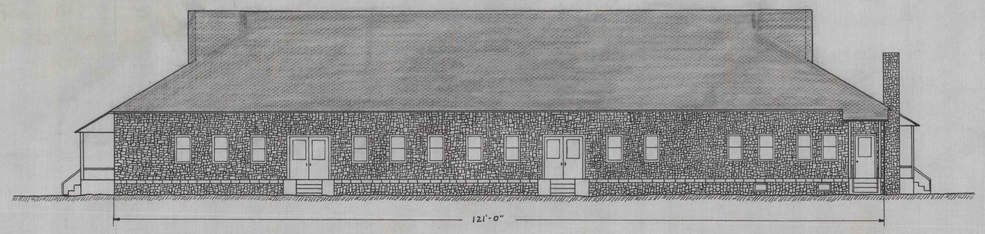

— SIDE —

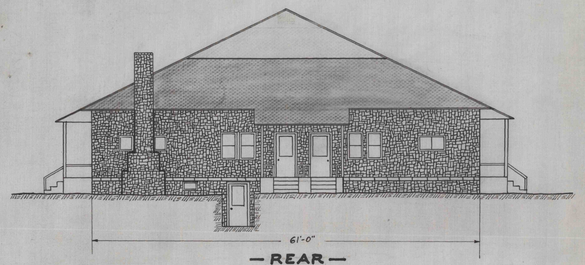

— REAR —

— IRVIN HALL —

IRVIN PARK
CURWENSVILLE PENNA.

NOV. 24, 1937. **1" = 10 FT.**

DRAWN BY - JOHN D. HAINES, JR.

APPROVED BY CURWENSVILLE BOROUGH COUNCIL NOVEMBER 26TH 1937.

R. E. Moore PRESIDENT.
John D. Gale SECRETARY.

APPROVED BY
PENNA. DEP'T. OF LABOR & INDUSTRY AND STATE ART COMMISSION
DEC. 30, 1937.

50-3-664