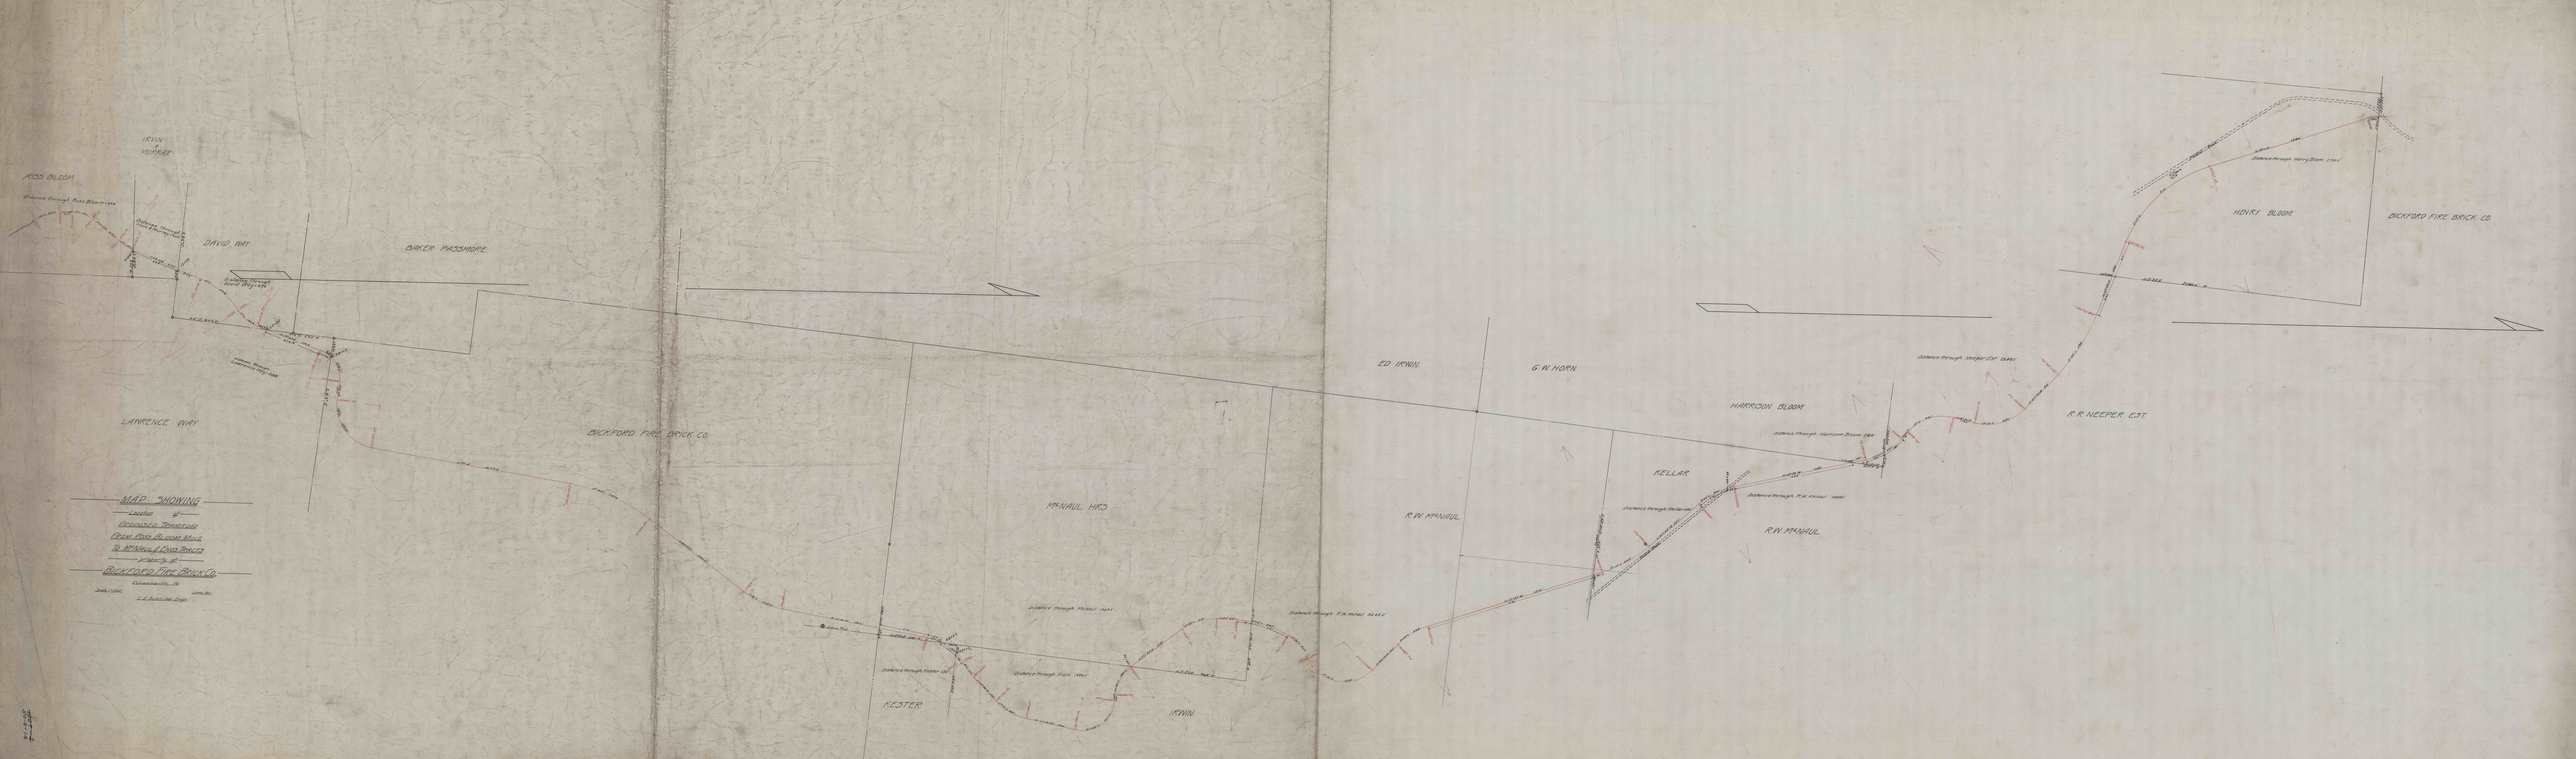
MAP SHOWING
Location of
Crossing of Tonnage
From Ross Bloom Mine
To McNaul & Dos Brick
Property of
Bickford Fire Brick Co.
Connellsville, Pa.
Scale 1:500
Date
C. E. Dunlap Engr.
ROSS BLOOM
Distance through Ross Bloom 1900
IRWIN HOLLOW
Distance through Irwin Hollow 1200
DAVID WAY
BAKER PASSMORE
Distance through David Wayne 1400
Distance through Lawrence Way 1100
LAWRENCE WAY
BICKFORD FIRE BRICK CO.
MANAUL HRS
Distance through McNaul 1400
Distance through R.W. McNaul 1800
Distance through Kester 1200
Distance through Irwin 1100
KESTER
IRWIN
ED. IRWIN
G.W. HORN
R.W. MANAUL
HARRISON BLOOM
Distance through Harrison Bloom 1300
Distance through Kellar 1200
KELLAR
Distance through R.W. McNaul 1400
R.W. MANAUL
Distance through Yeager Est 1500
R.R. NEEFER EST.
Distance through Henry Bloom 1700
HENRY BLOOM
BICKFORD FIRE BRICK CO.