REFERENCE DATA

CRESCENT REFRACTORIES CO.

CURWENSVILLE, CLEARFIELD COUNTY, PA.

ENGINEERING DEPARTMENT

ENV. No. L1

SHEET No. ~~157~~

50-3-368

PLAN OF

FILL & TRESTLE HOLDEN MINE #3.

SCALE 1"=20'

DATE 12-28-21

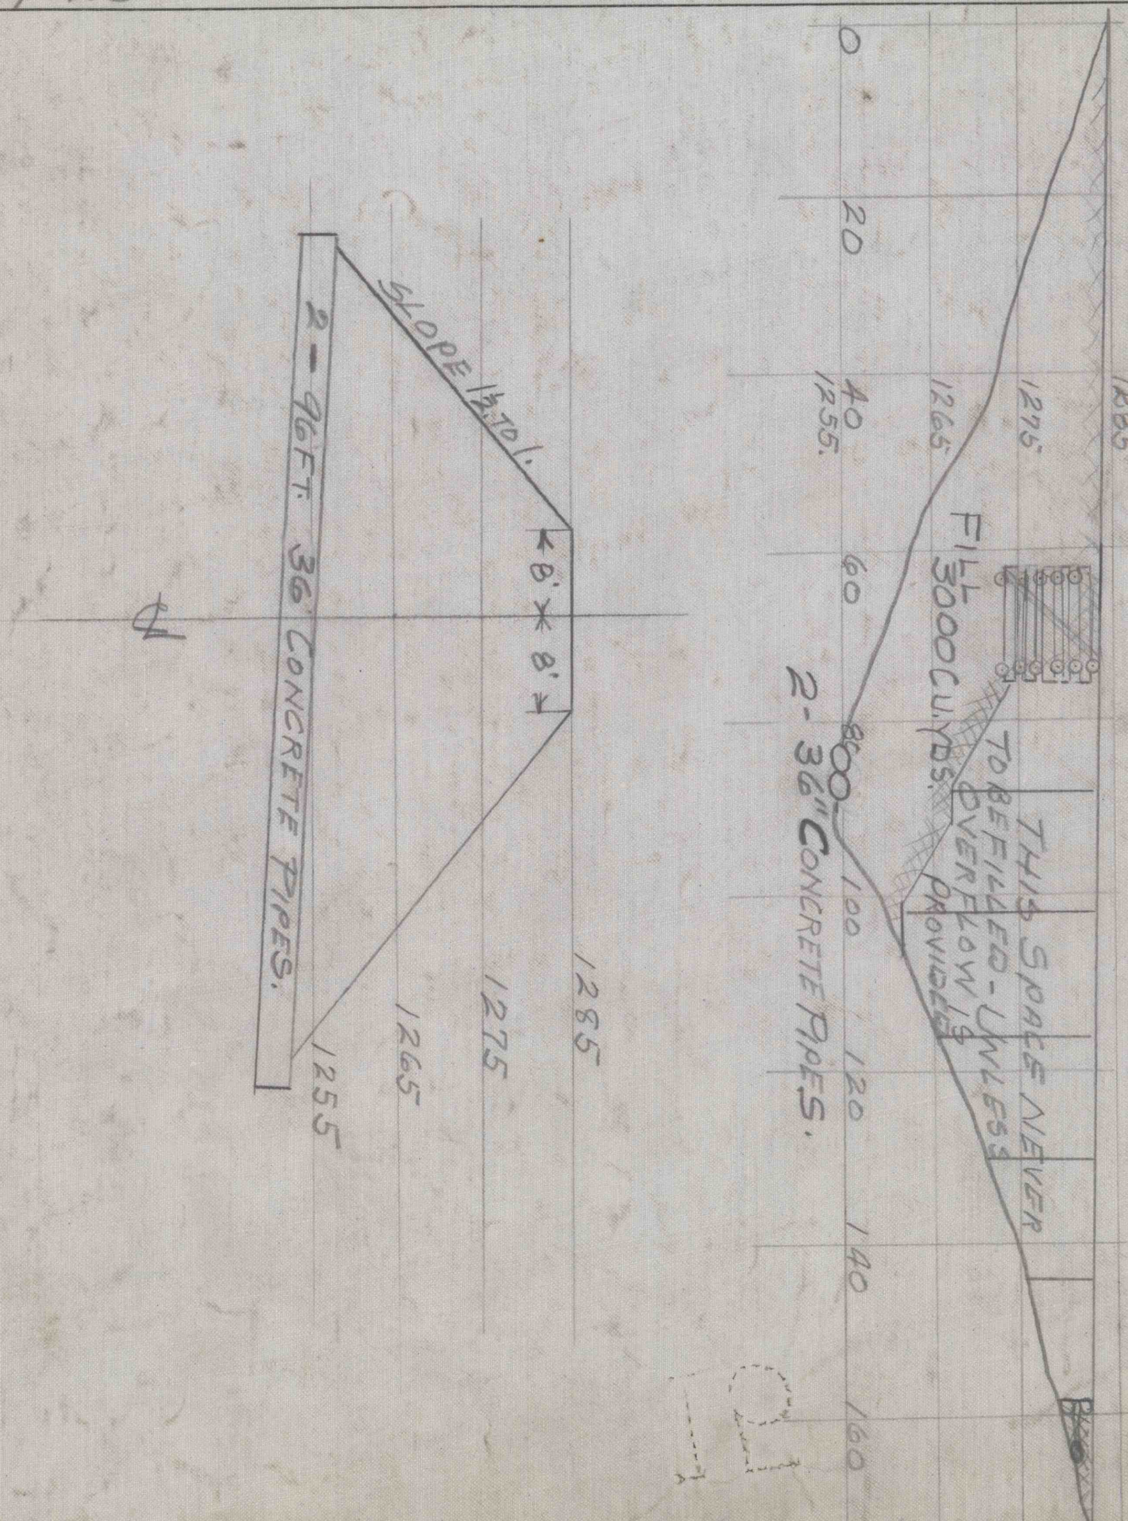

WORKED FROM

DRAWN BY

CHECKED BY

50-3-368