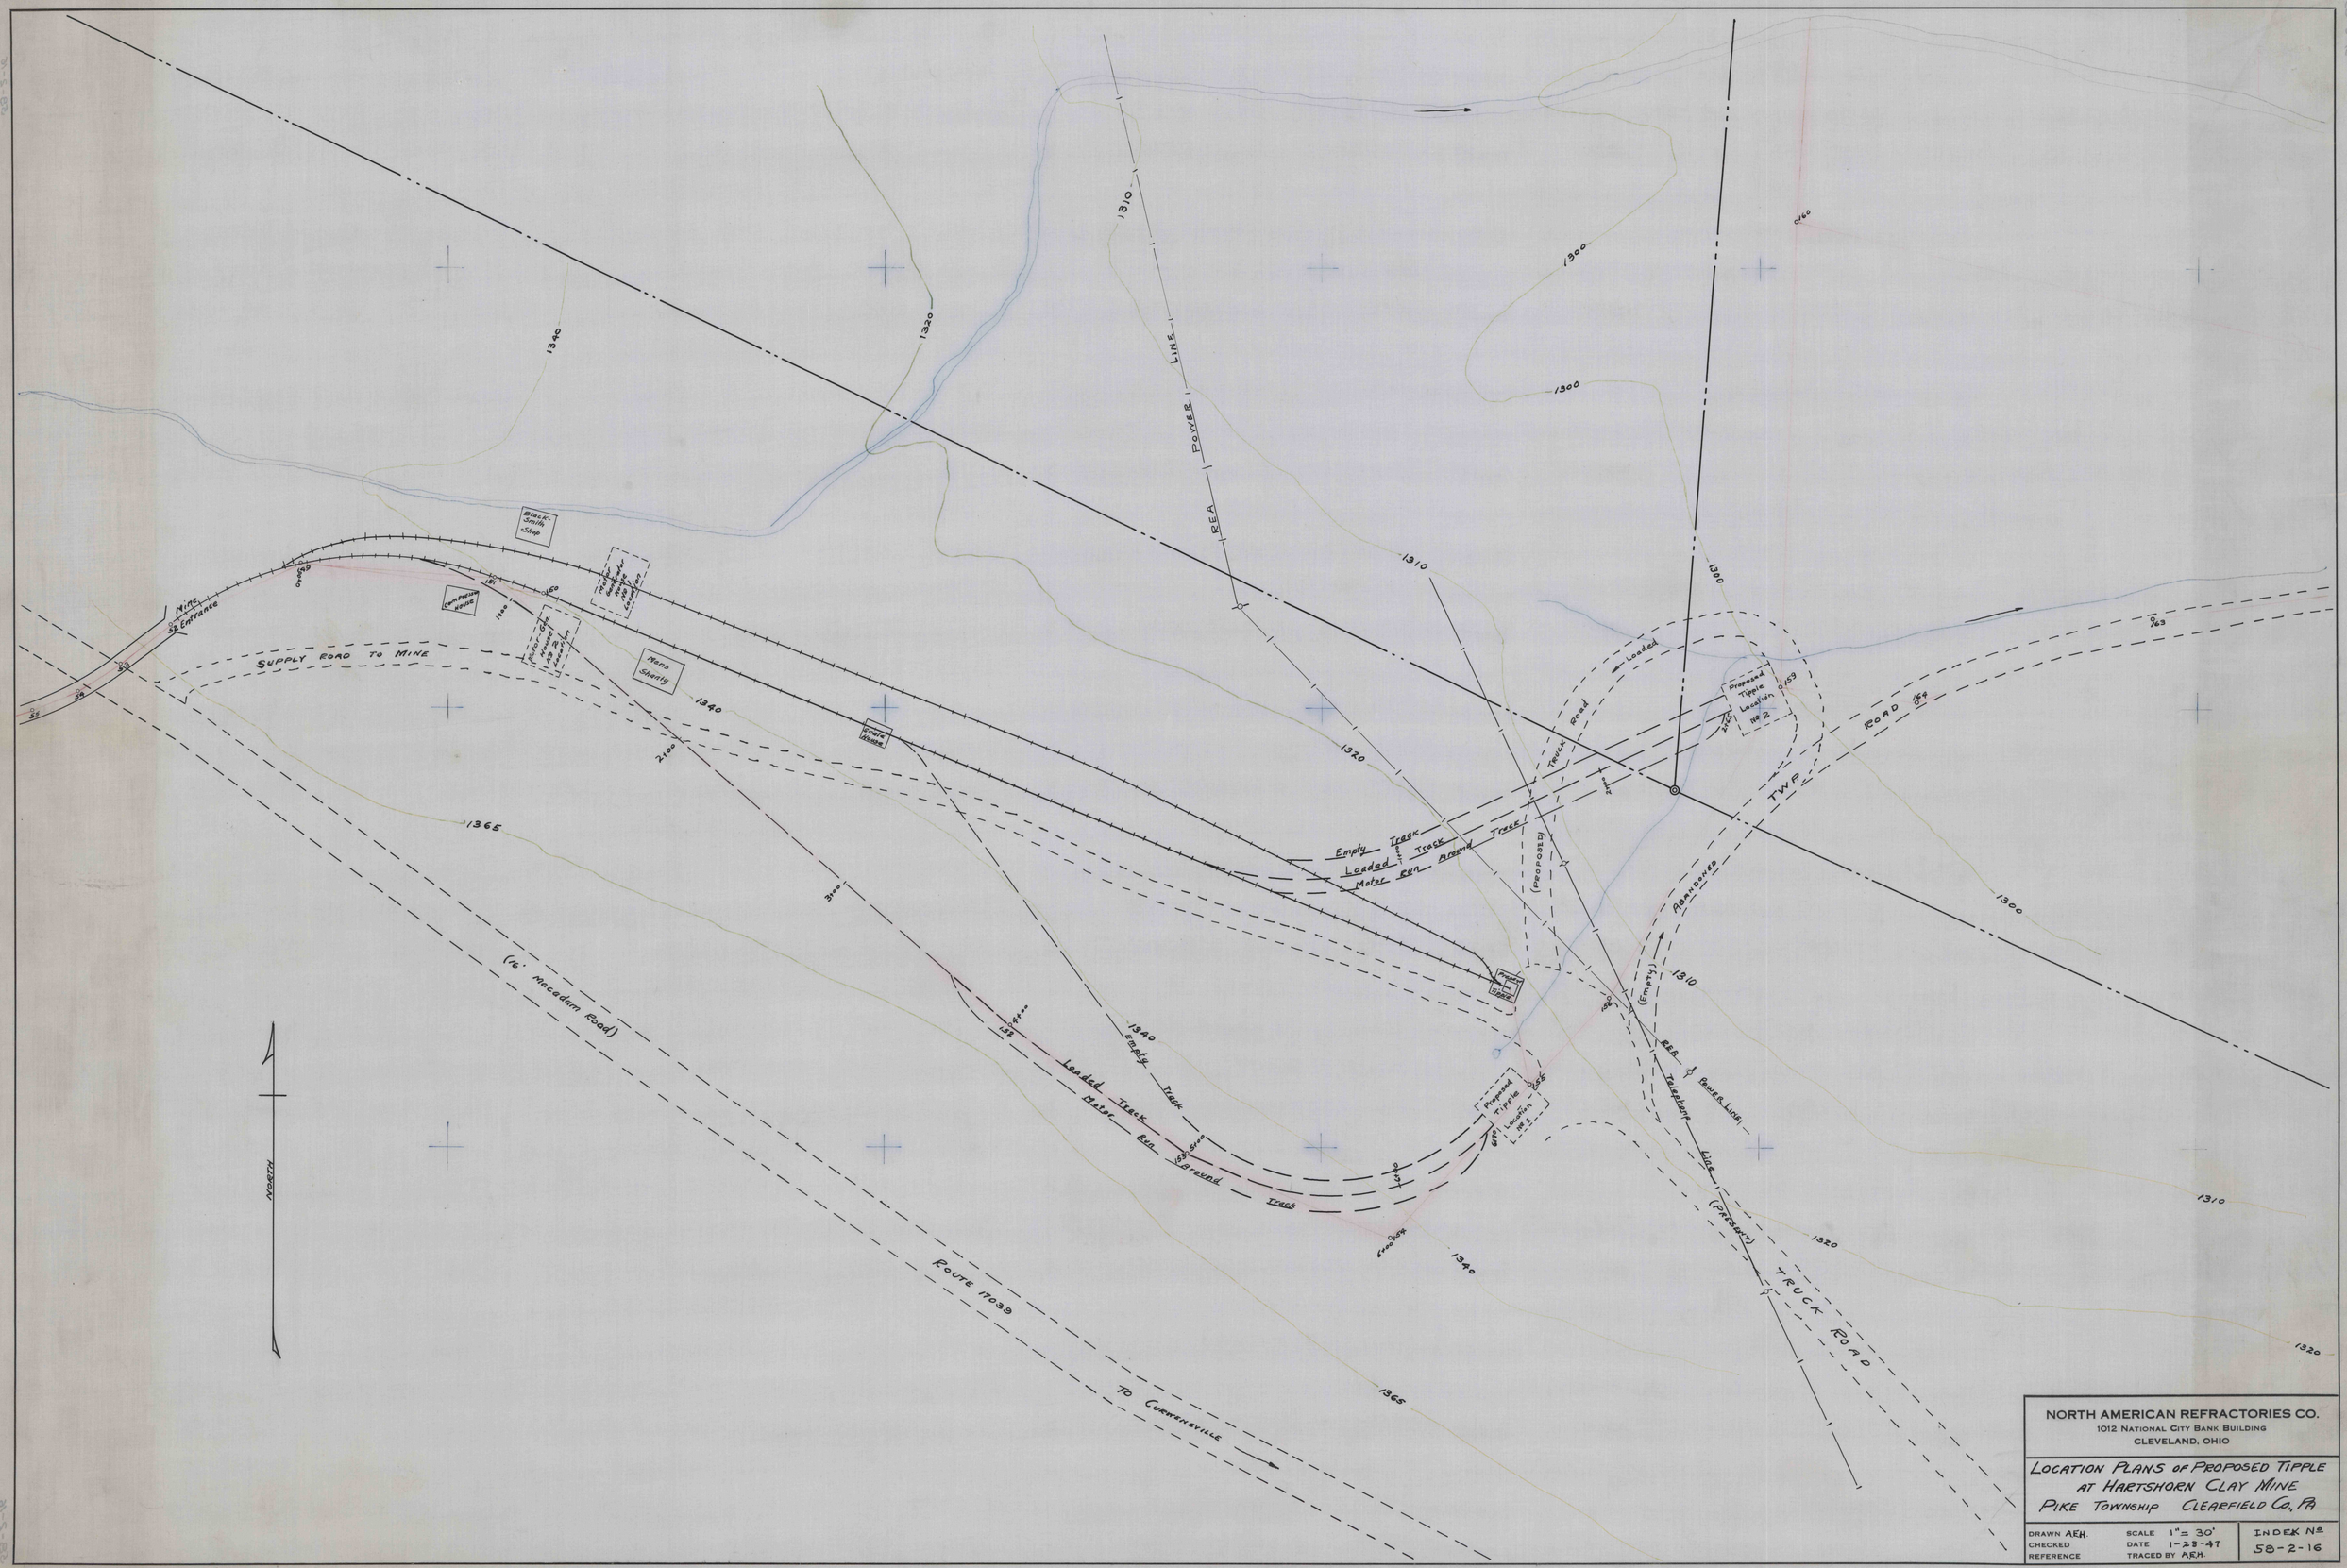

NORTH AMERICAN REFRACTORIES CO.
1012 NATIONAL CITY BANK BUILDING
CLEVELAND, OHIO

LOCATION PLANS OF PROPOSED TIPPLE
AT HARTSHORN CLAY MINE
PIKE TOWNSHIP CLEARFIELD CO., PA

DRAWN AEH.	SCALE 1" = 30'	INDEX No
CHECKED	DATE 1-23-47	58-2-16
REFERENCE	TRACED BY AEH.	