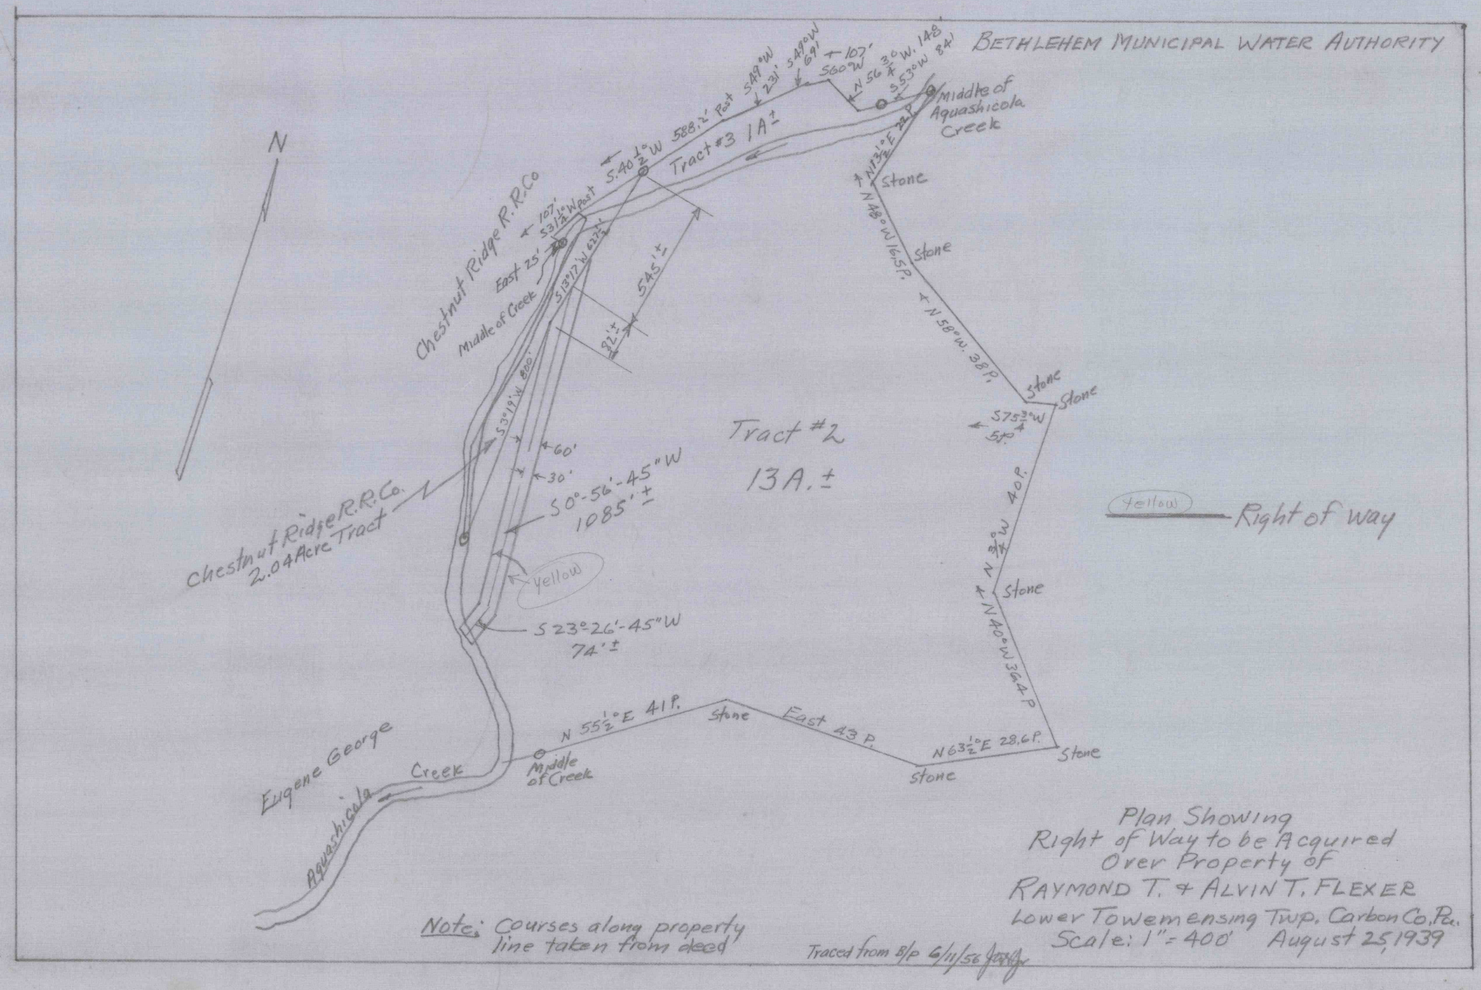

Plan Showing
Right of Way to be Acquired
Over Property of
RAYMOND T. & ALVIN T. FLEXER
Lower Towemensing Twp. Carbon Co. Pa.
Scale: 1" = 400' August 25, 1939

REVISION	DATE	DESCRIPTION

NORTH AMERICAN REFRACTORIES CO.
1012 NATIONAL CITY—EAST 6TH BUILDING
CLEVELAND, 14, OHIO

DRAWN	CHECKED	INDEX No.
SCALE	DATE	39-3-20

REFERENCE:

The Kothe-Carlson Co.