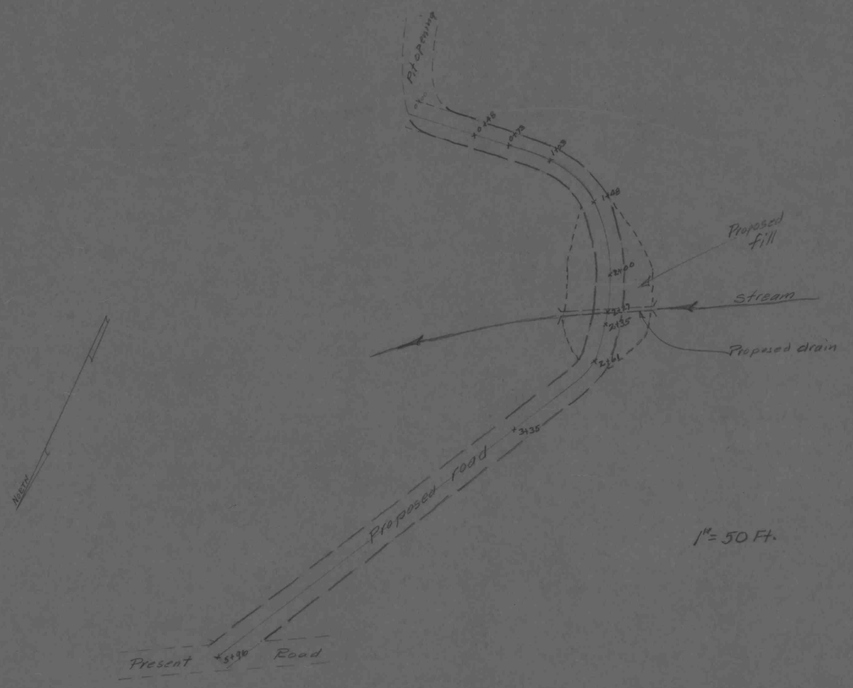

1" = 50 Ft.

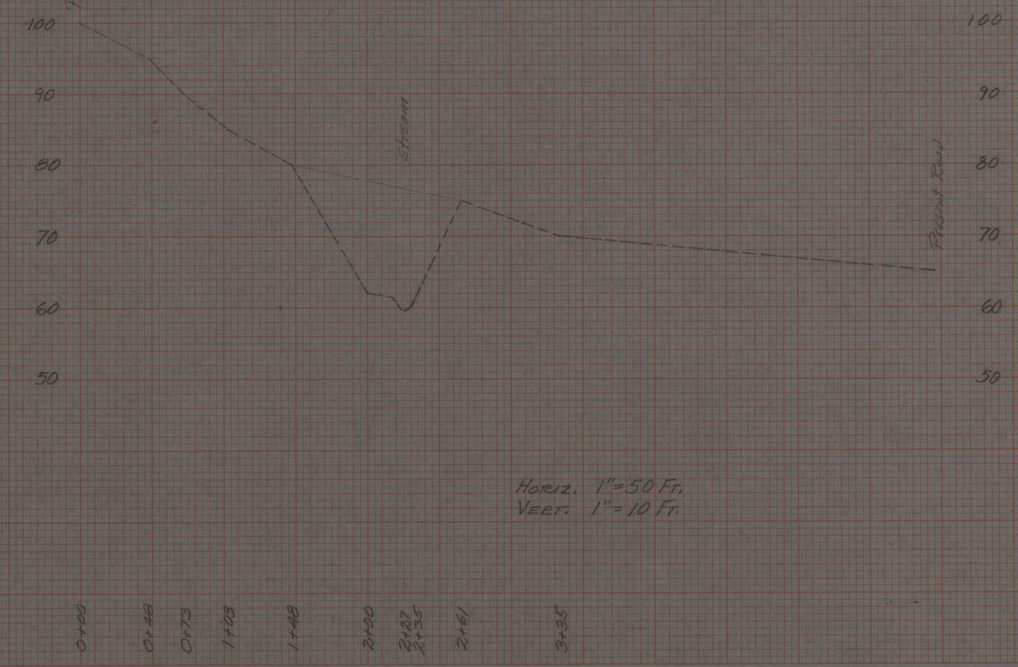

Horiz. 1" = 50 Ft.
Vert. 1" = 10 Ft.

WILLIAMSGROVE
Proposed Haul Road from
Myers Clay Stripping
Beggs Twp - Clearfield Co. - Pa
Jan. 1/1/68

Index No. 30-3-1626

FINAL SURVEY — DRAWN, TRACED, TABULATED, CHECKED, FIELD BOOK, NOTE BOOK, NO., BY, DATE

ORIGINAL SURVEY — DRAWN, TRACED, TABULATED, CHECKED, FIELD BOOK, NOTE BOOK, NO., BY, DATE

PLATE 6 CROSS SECTION S.P. R & R.O. STANDARD
KEUFFEL & ESSER CO., NEW YORK
K & E CO. NO. 345-4