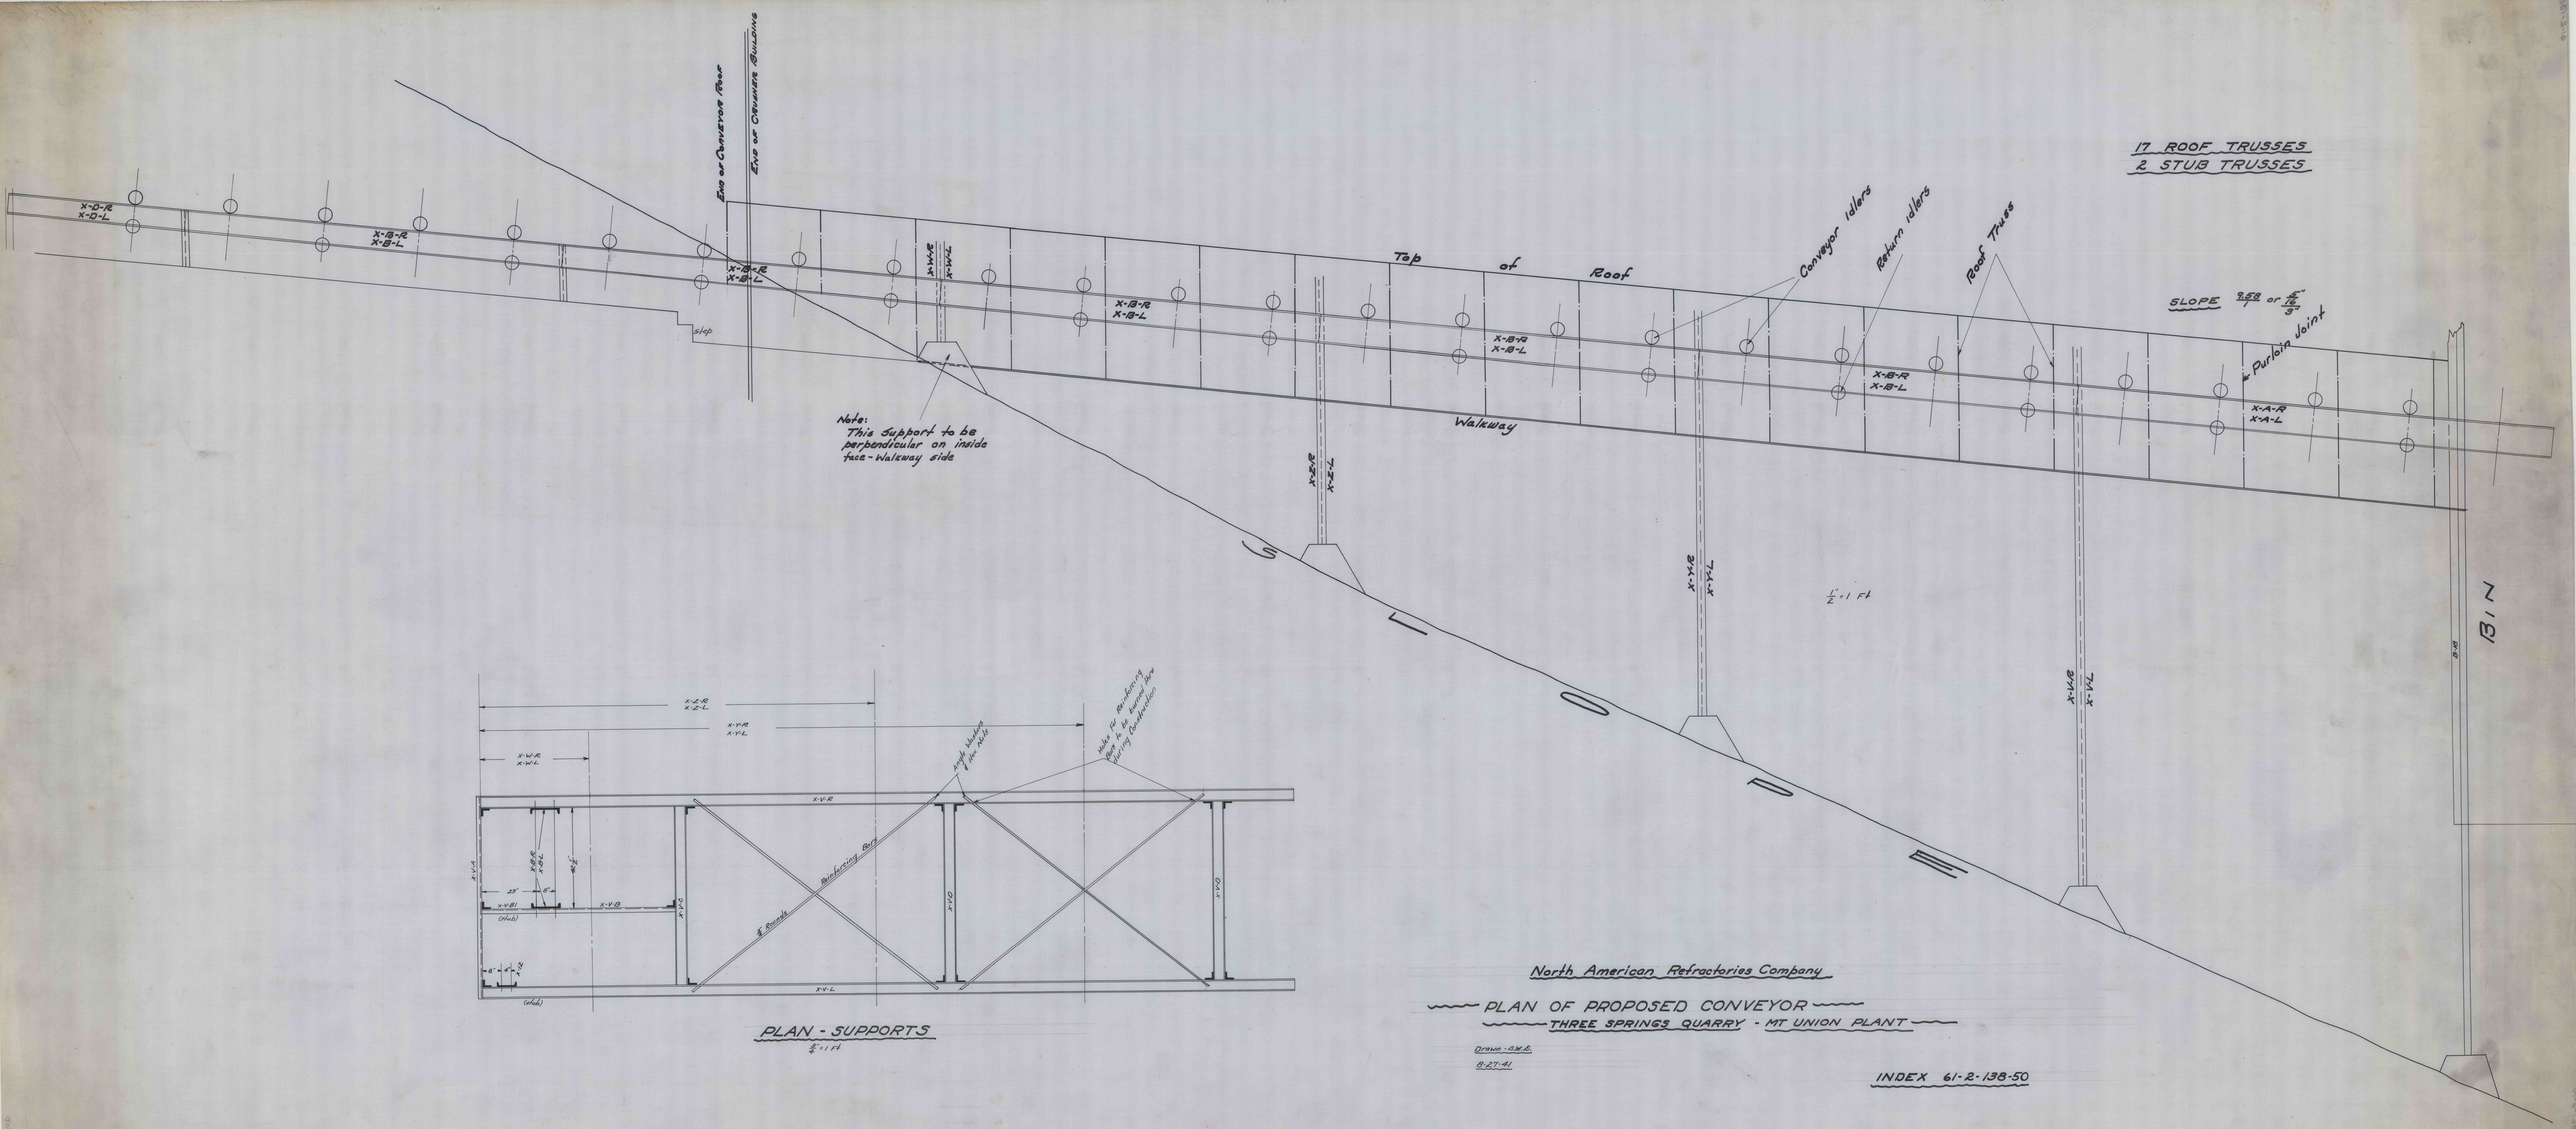
17 ROOF TRUSSES
2 STUB TRUSSES
End of Conveyor Roof
End of Conveyor Building
Top of Roof
Conveyor idlers
Return idlers
Roof Truss
SLOPE
Purlein Joint
Walkway
Note:
This Support to be perpendicular on inside face - Walkway side
SLIDE
BIN
X-D-R
X-D-L
X-B-R
X-B-L
X-B-A
X-A-R
X-A-L
X-Z-R
X-Z-L
X-Y-R
X-Y-L
X-W-R
X-W-L
X-V-A
X-V-B
X-V-C
X-V-D
X-V-E
Bracing Bars
Angle Braces 4 inch Rods
Holes for anchoring bars to be located during construction
(stub)
1/2" = 1 Ft
PLAN - SUPPORTS
1/4" = 1 Ft
North American Refractories Company
PLAN OF PROPOSED CONVEYOR
THREE SPRINGS QUARRY - MT UNION PLANT
Drawn - S.W.D.
6-27-41
INDEX 61-2-138-50