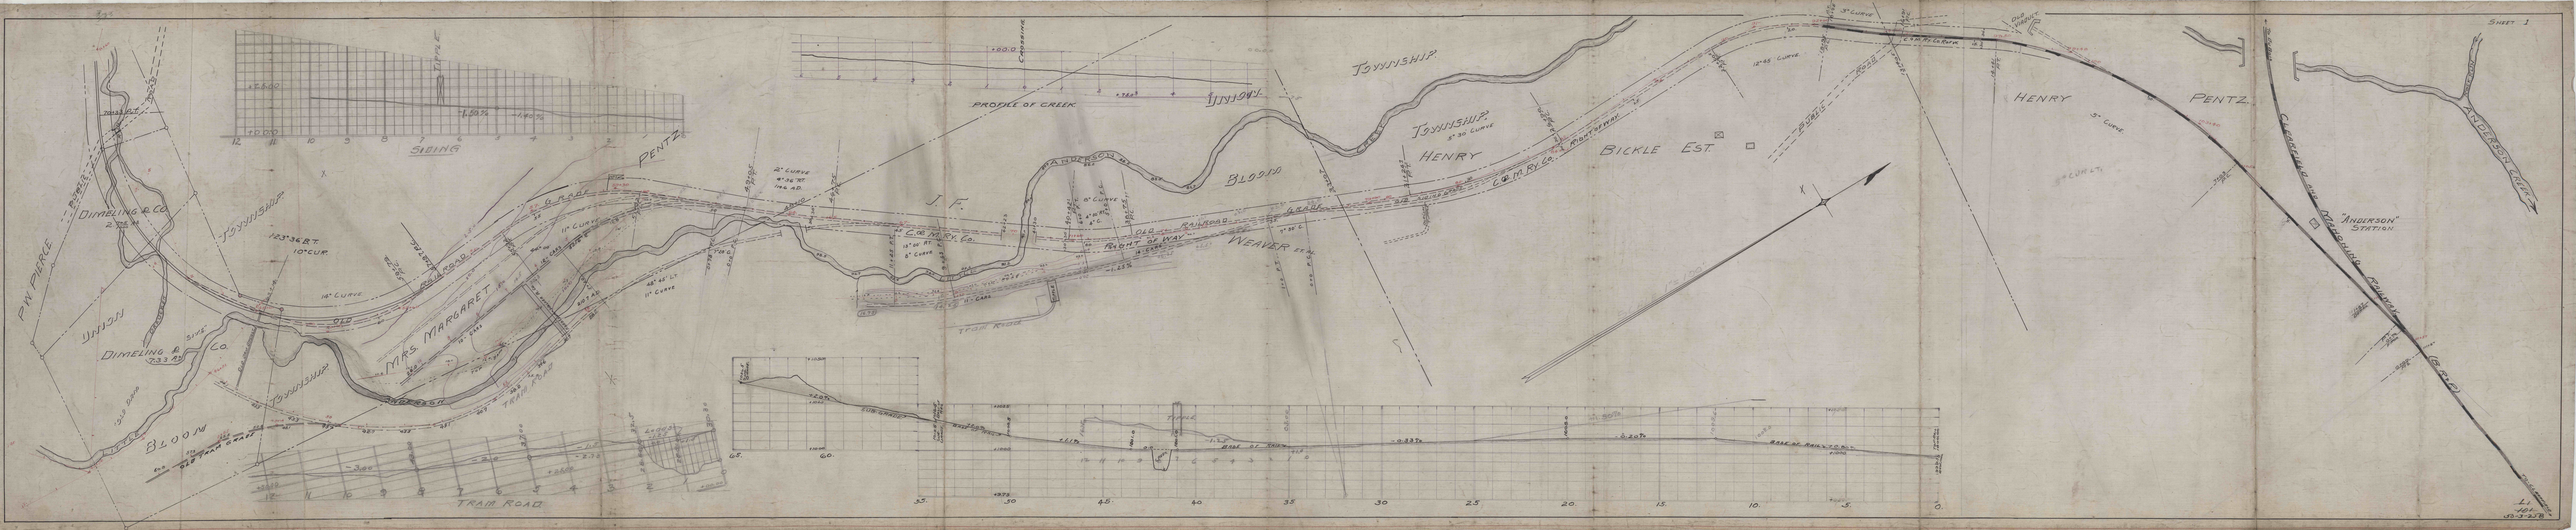
SHEET 1
SIDING
PROFILE OF CREEK
UNION
TOWNSHIP
HENRY
BICKLE EST
PENTZ
BLOOM
WEAVER ST.
OLD RAILROAD
RIGHT OF WAY
C.&M. RY. CO.
MRS. MARGARET
DIMELING & CO.
DIMELING & SLIFE
P.W. PIERCE
TRAM ROAD
"ANDERSON" STATION
ANDERSON ROAD