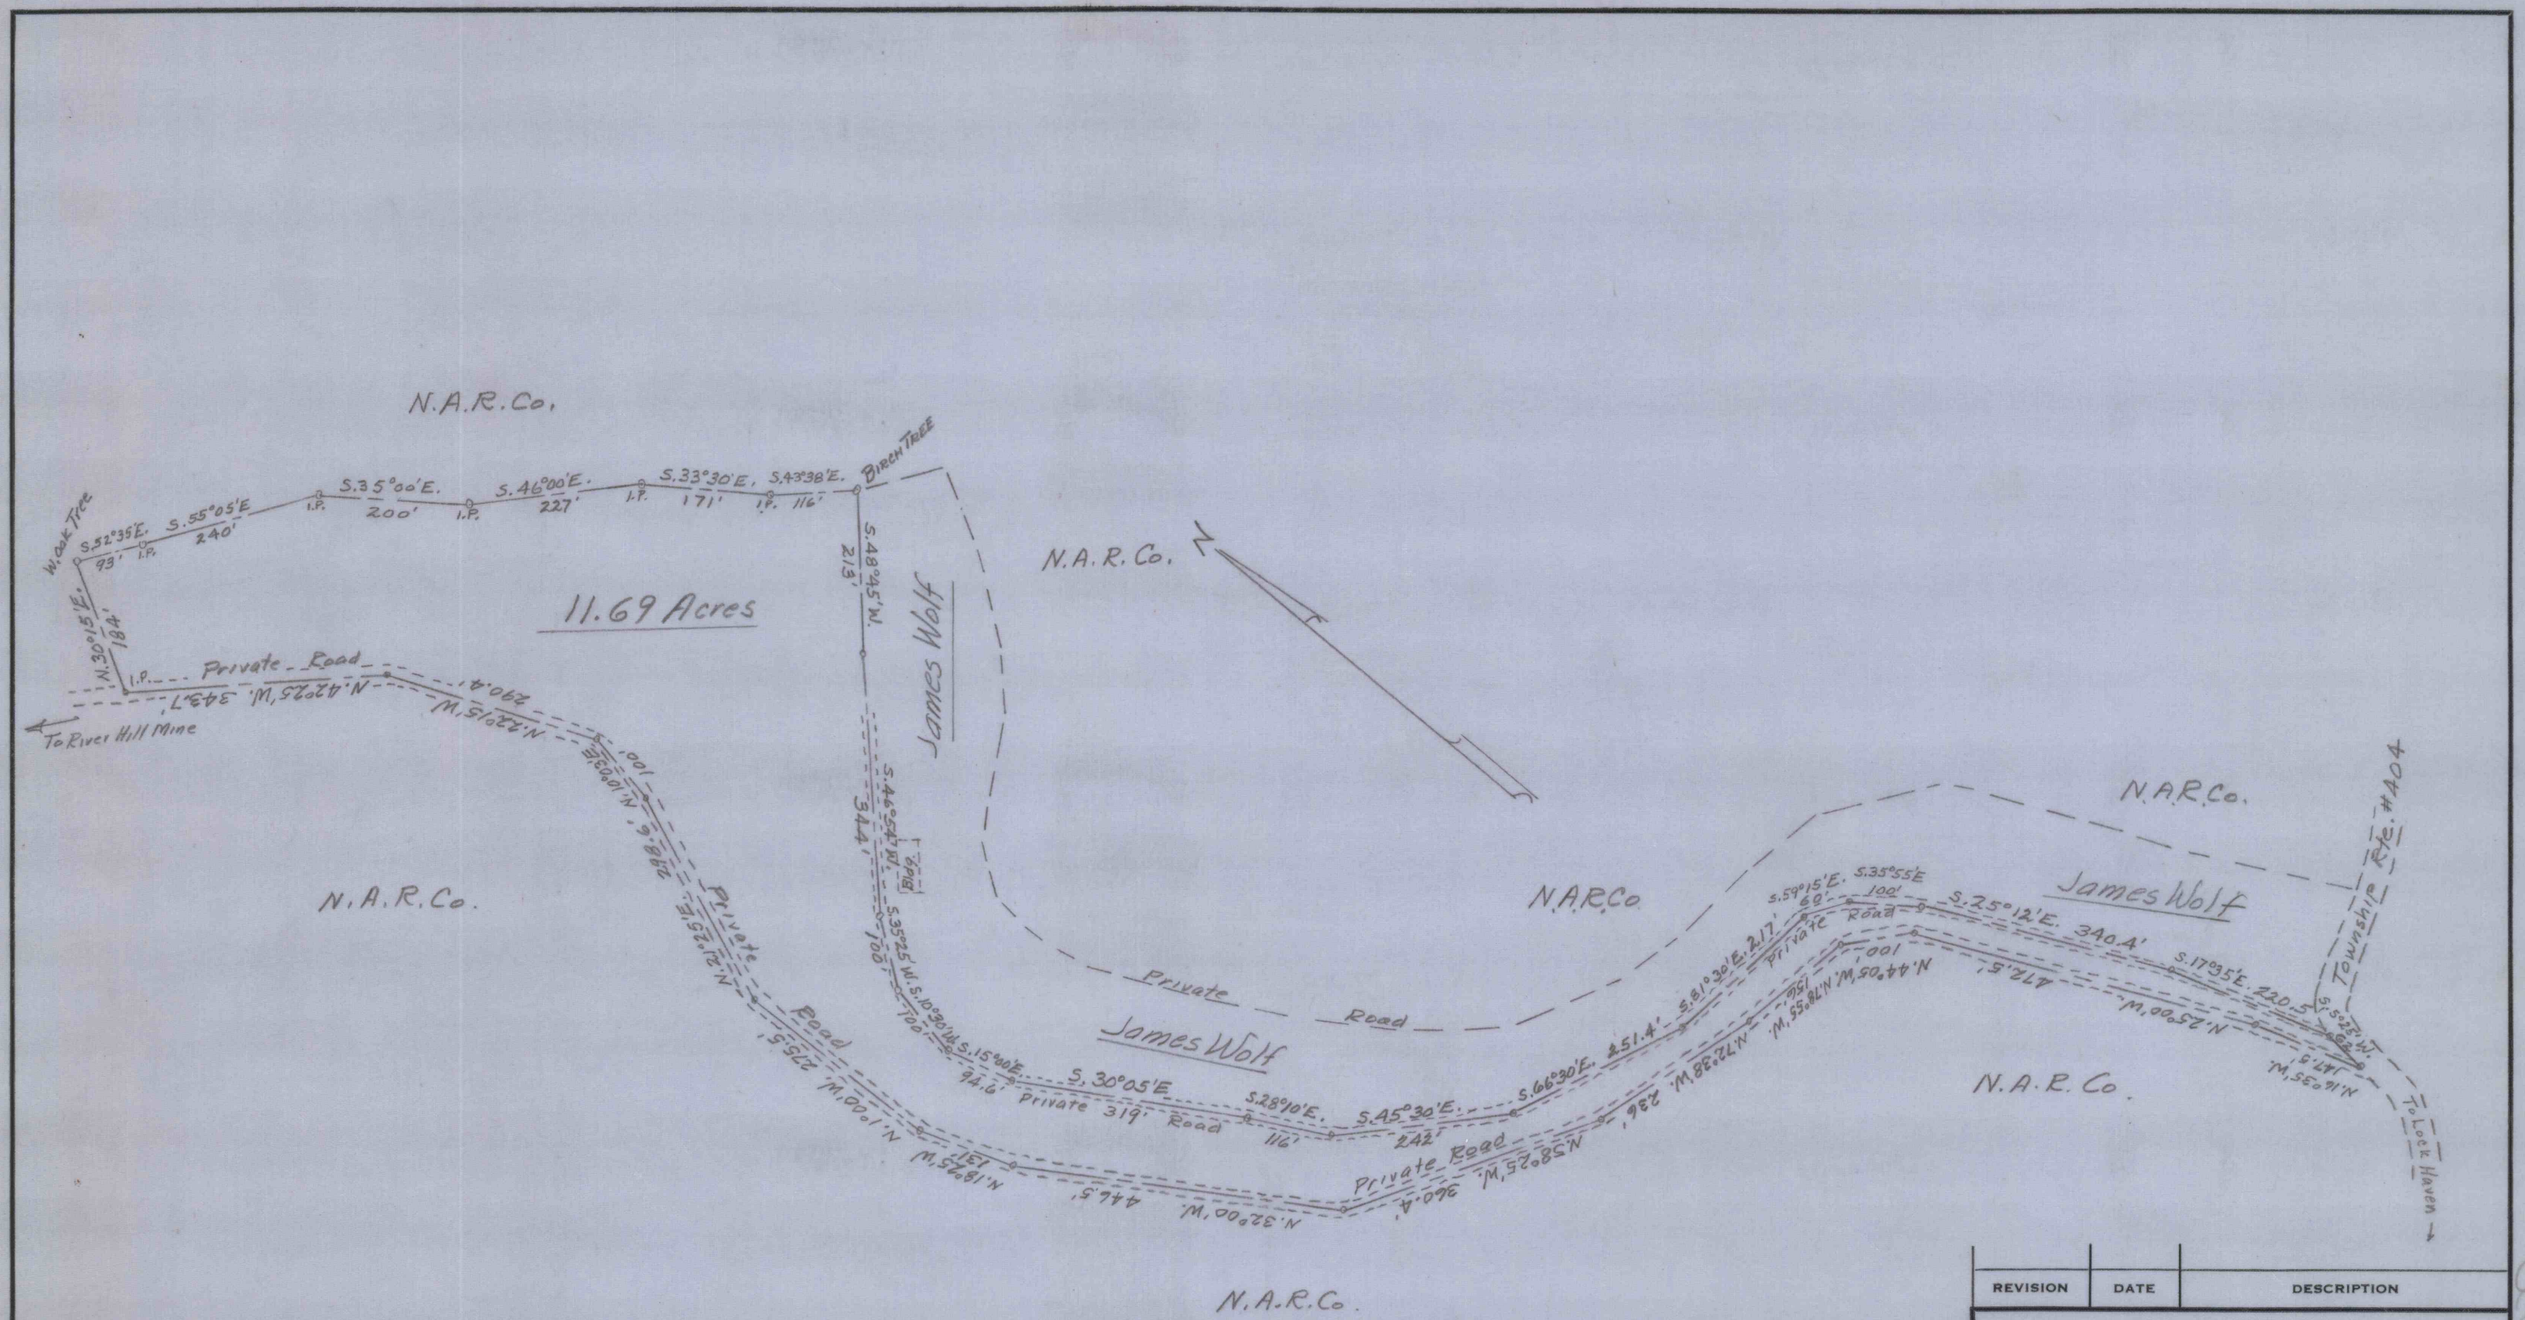

REVISION	DATE	DESCRIPTION

NORTH AMERICAN REFRACTORIES CO.
1012 NATIONAL CITY - EAST 6TH BUILDING
CLEVELAND 14, OHIO

LAND
SURVEYED FOR JAMES WOLF
WOODWARD TWP. - CLINTON COUNTY - PA.

DRAWN [illegible] SCALE 1" = 200'
CHECKED E.R.J. DATE Sept. 23, 1969
20-3-230

REFERENCE:

TRACED FROM MAP OF H.R. OHL, SURVEYOR