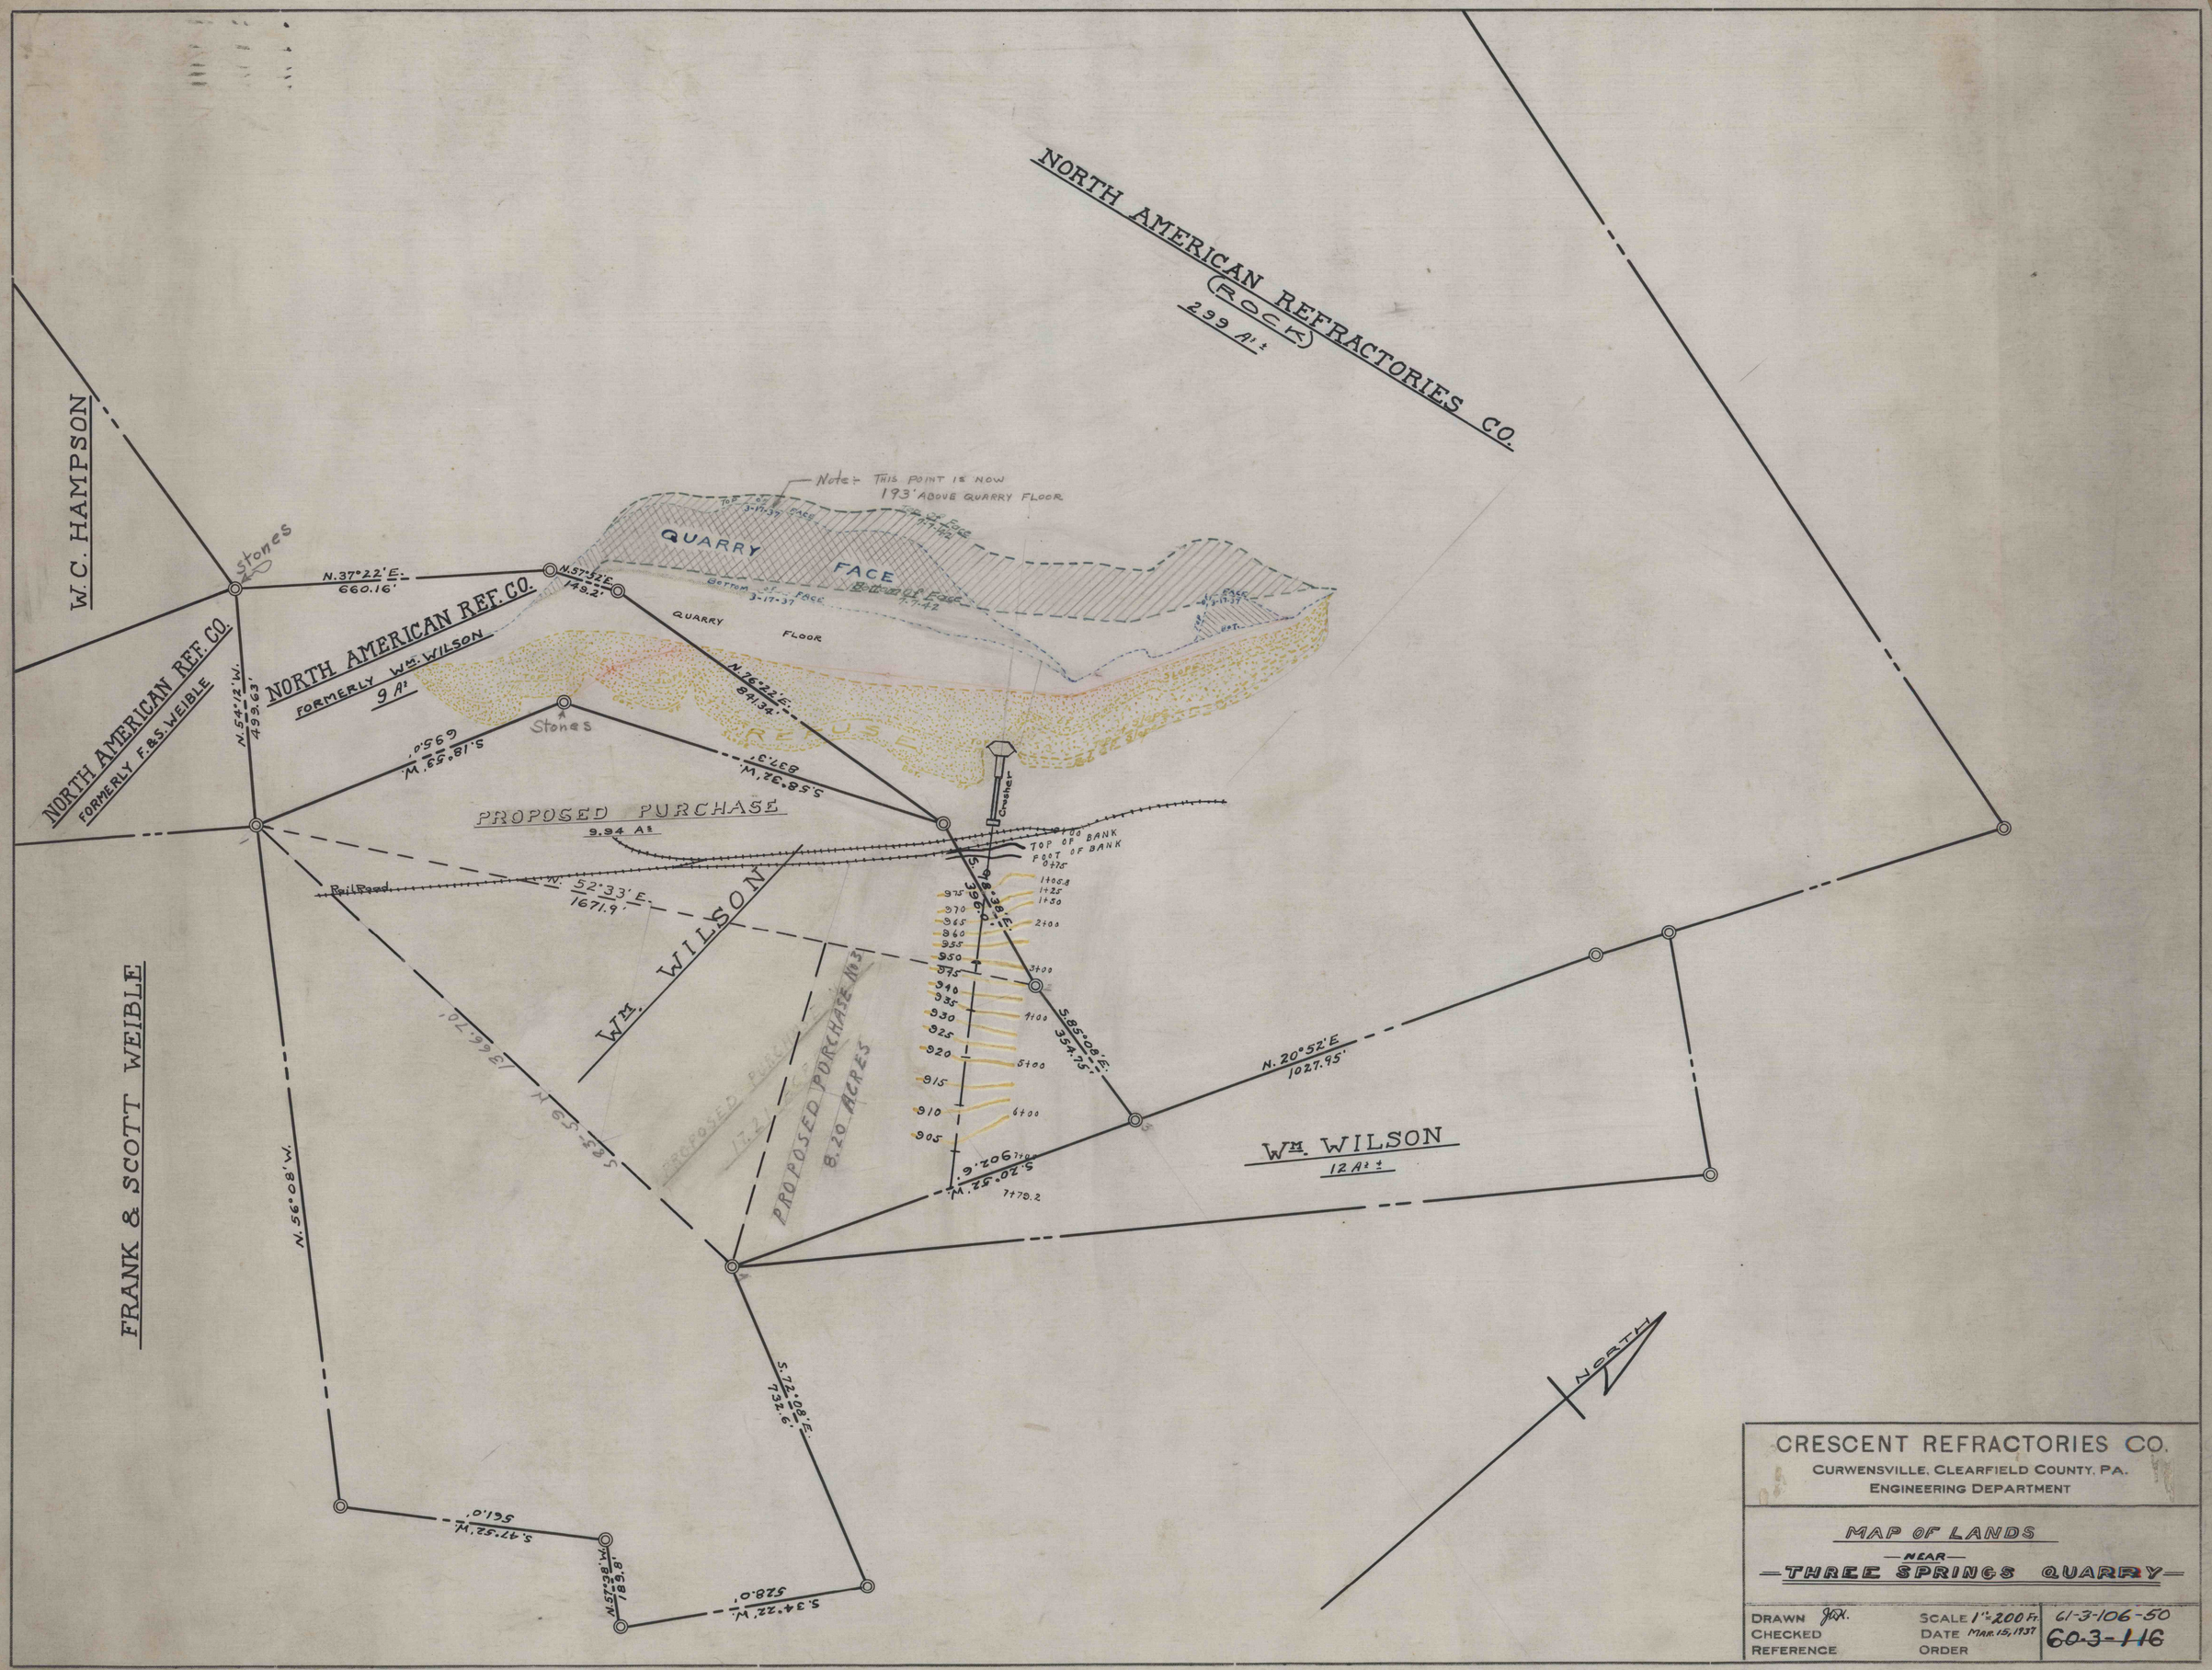
NORTH AMERICAN REFRACTORIES CO.
(ROCK)
299 A±
W.C. HAMPSON
NORTH AMERICAN REF. CO.
FORMERLY F.&S. WEIBLE
NORTH AMERICAN REF. CO.
FORMERLY Wm. WILSON
9 A±
Note:- THIS POINT IS NOW 193' ABOVE QUARRY FLOOR
QUARRY FACE
QUARRY FLOOR
REFUSE
Stones
N.37°22'E. 660.16'
N.57°52'E. 149.2'
N.76°22'E. 841.34'
N.54°12'W. 499.63'
S.18°53'W. 695.0'
S.58°32'W. 837.3'
PROPOSED PURCHASE
9.94 A±
Crusher
TOP OF BANK
FOOT OF BANK
Rail Road
N. 52°33'E. 1671.9'
Wm. WILSON
PROPOSED PURCHASE No 3
8.20 ACRES
S.85°08'E. 354.75'
N. 20°52'E 1027.95'
Wm. WILSON
12 A±
S.20°52'W. 902.6'
N.56°08'W.
S.72°08'E. 732.6'
S.47°52'W. 561.0'
N.57°38'W. 189.8'
S.34°22'W. 528.0'
FRANK & SCOTT WEIBLE
NORTH
CRESCENT REFRACTORIES CO.
CURWENSVILLE, CLEARFIELD COUNTY, PA.
ENGINEERING DEPARTMENT
MAP OF LANDS
NEAR
THREE SPRINGS QUARRY
DRAWN J.H.
CHECKED
REFERENCE
SCALE 1"=200 Ft.
DATE MAR. 15, 1937
ORDER
61-3-106-50
60-3-116
REV. 2-7-49 J.C.M.