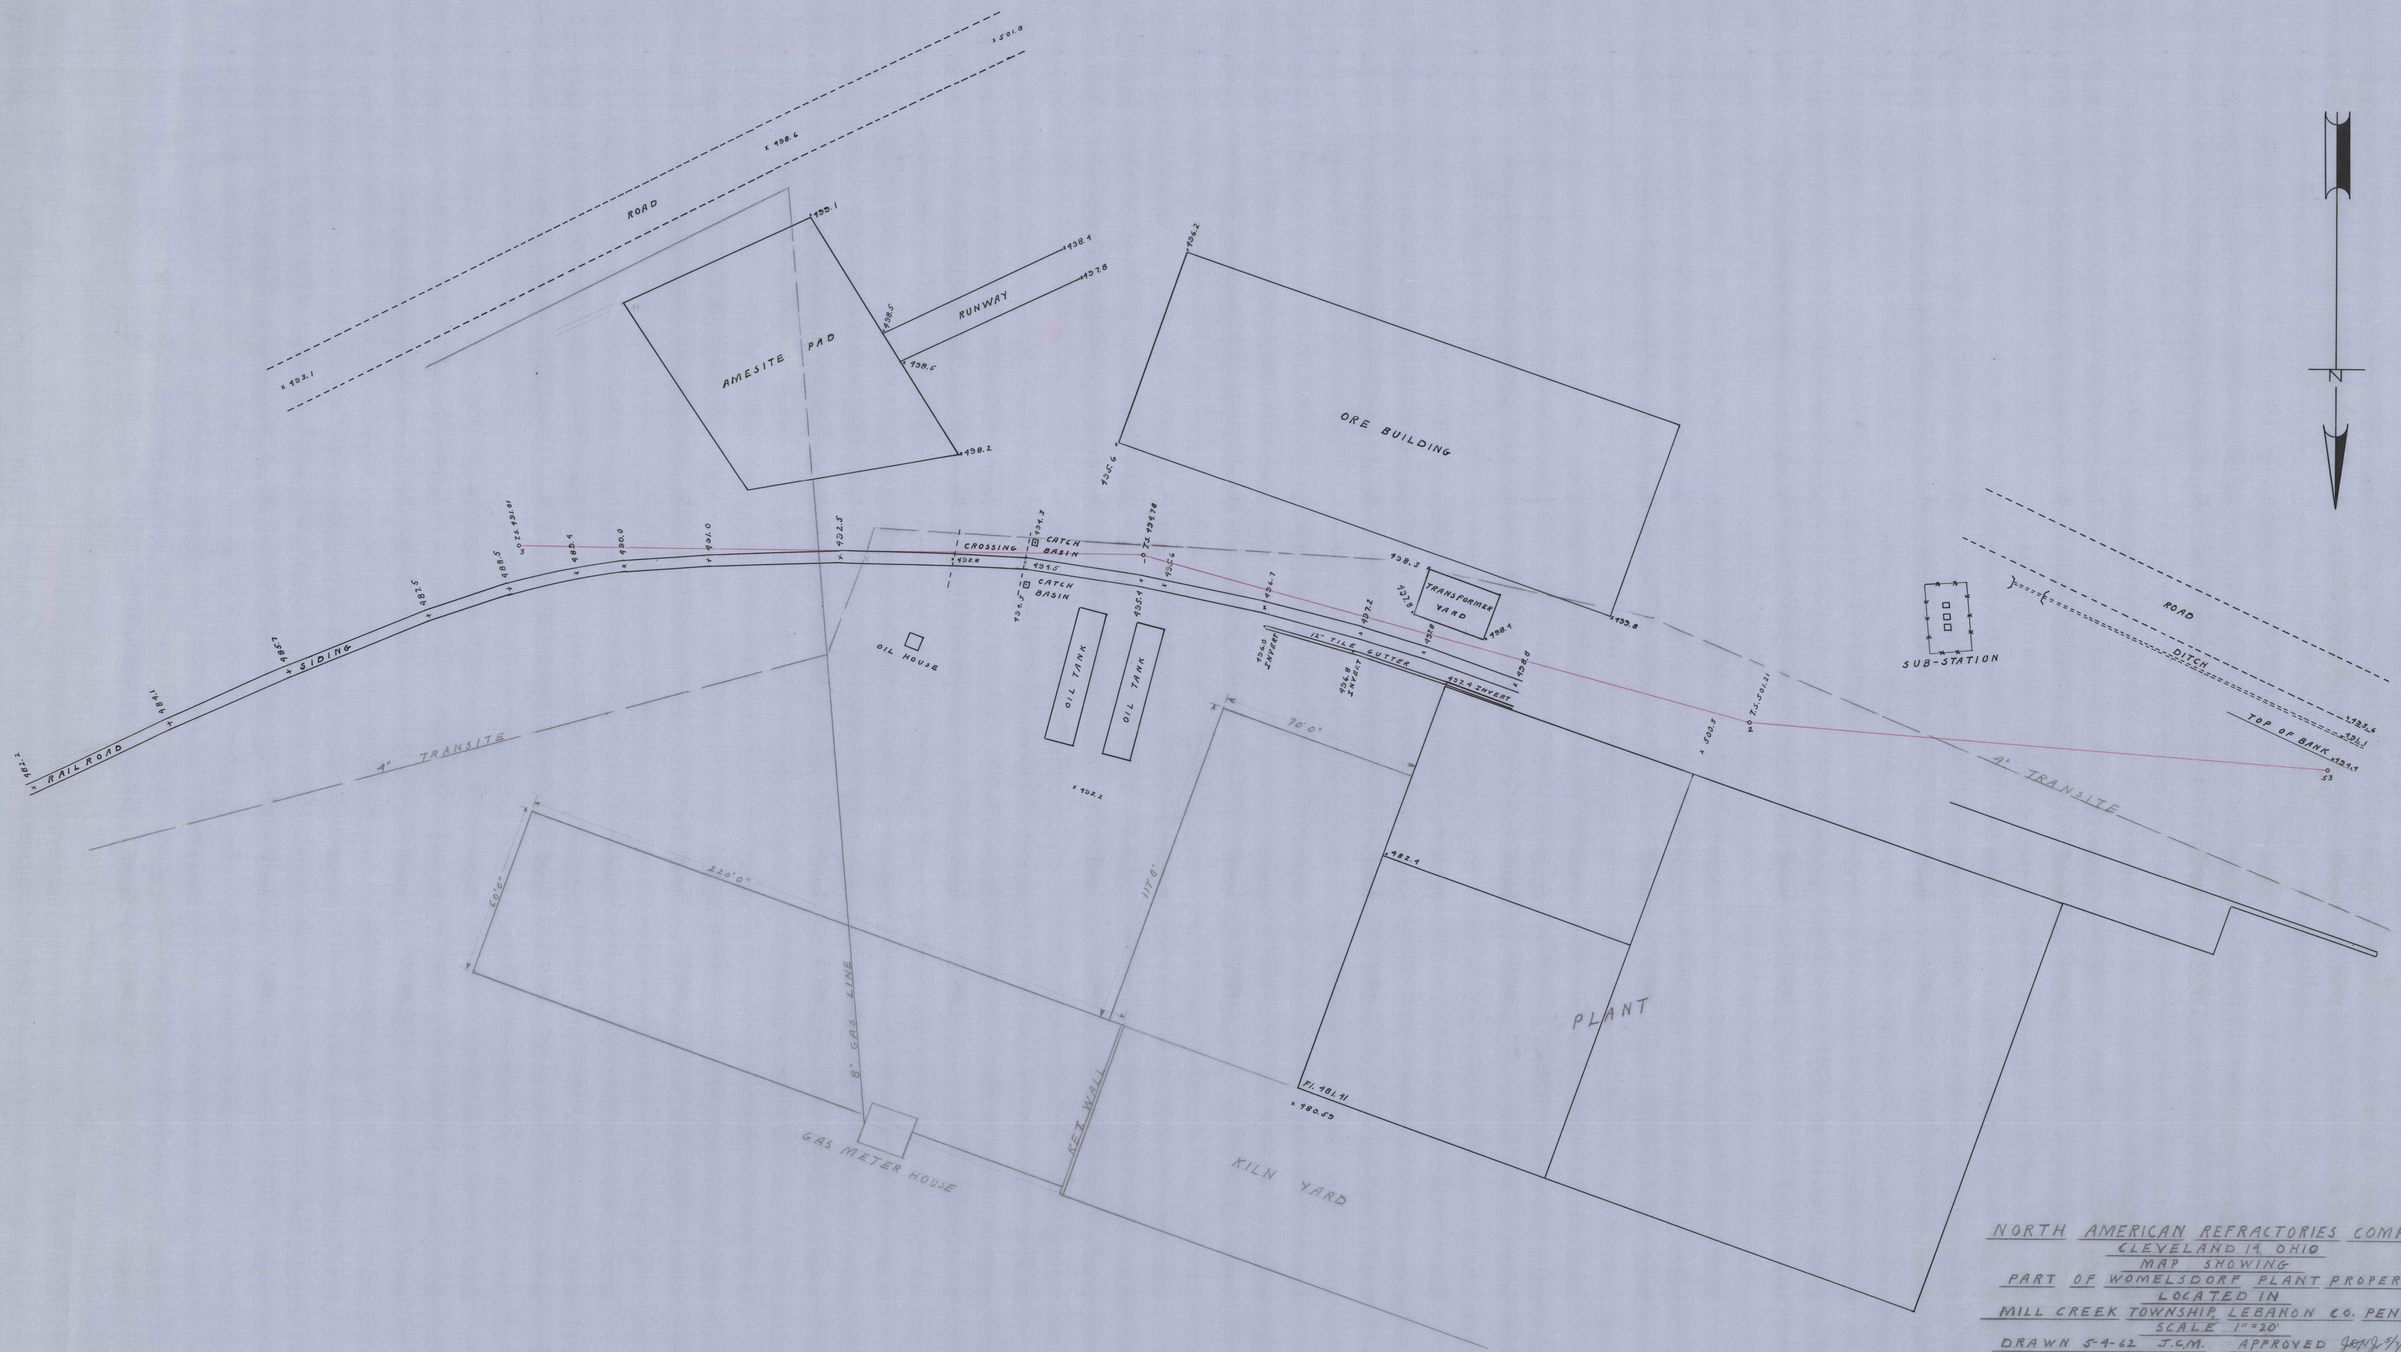

NORTH AMERICAN REFRACTORIES COMPANY
CLEVELAND 14, OHIO
MAP SHOWING
PART OF WOMELSDORF PLANT PROPERTY
LOCATED IN
MILL CREEK TOWNSHIP, LEBANON CO. PENNA.
SCALE 1"=20'
DRAWN 5-4-62 J.C.M. APPROVED JRNJ 5/7/62
INDEX No. 18-3-40-50