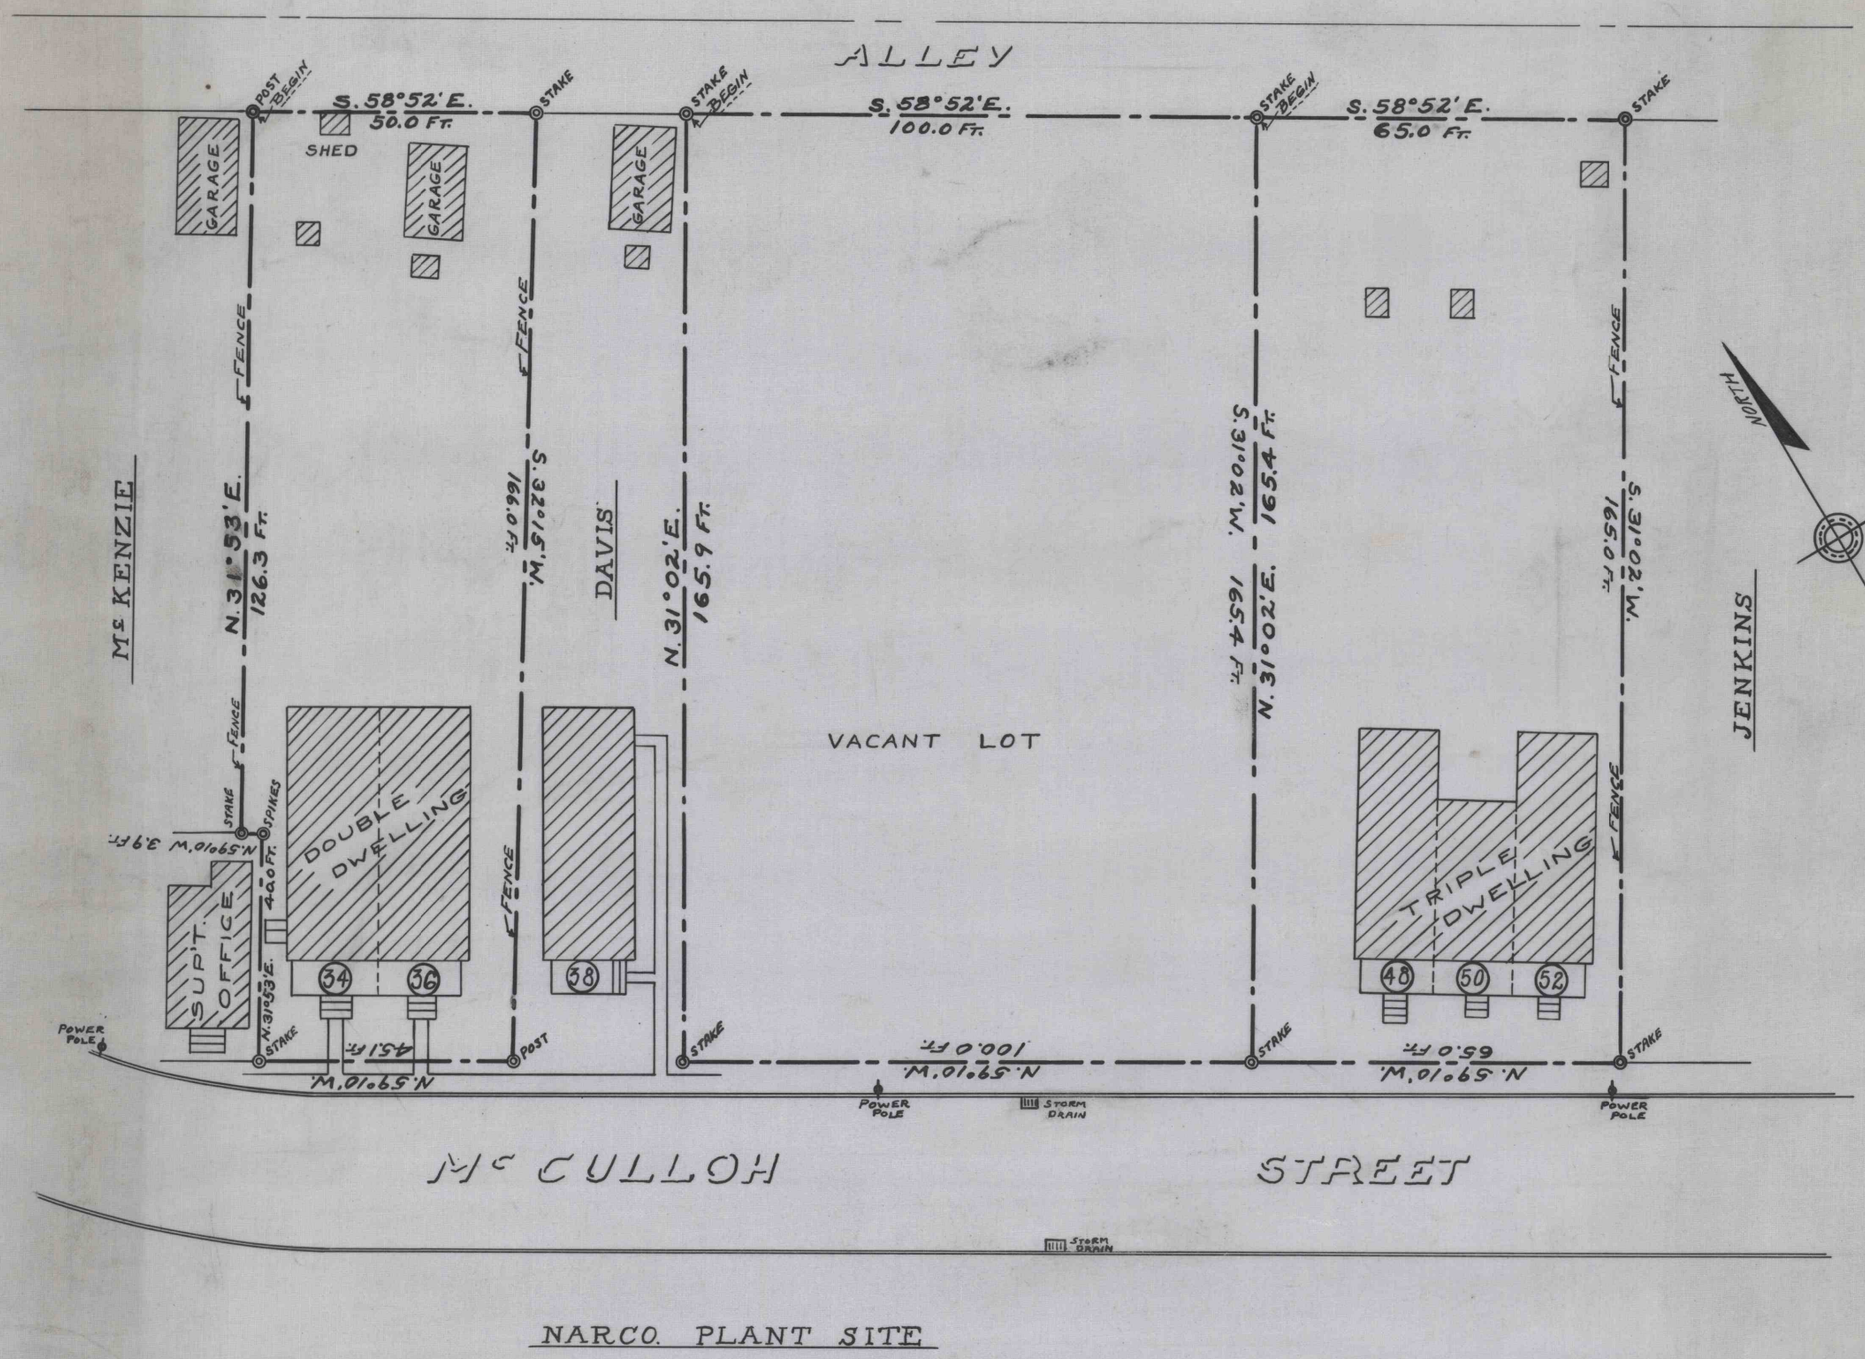

NORTH AMERICAN REFRACTORIES CO.
CLEVELAND, OHIO.

MAP
— of —
LOTS ON NORTH-EAST SIDE McCULLOH ST.
FROSTBURG, MD.

SURVEYED - JUNE 13, 1938.
SCALE - 1 INCH = 30 FT.
DRAWN - JUNE 17, 1938.
JCK/J.

65-3-20