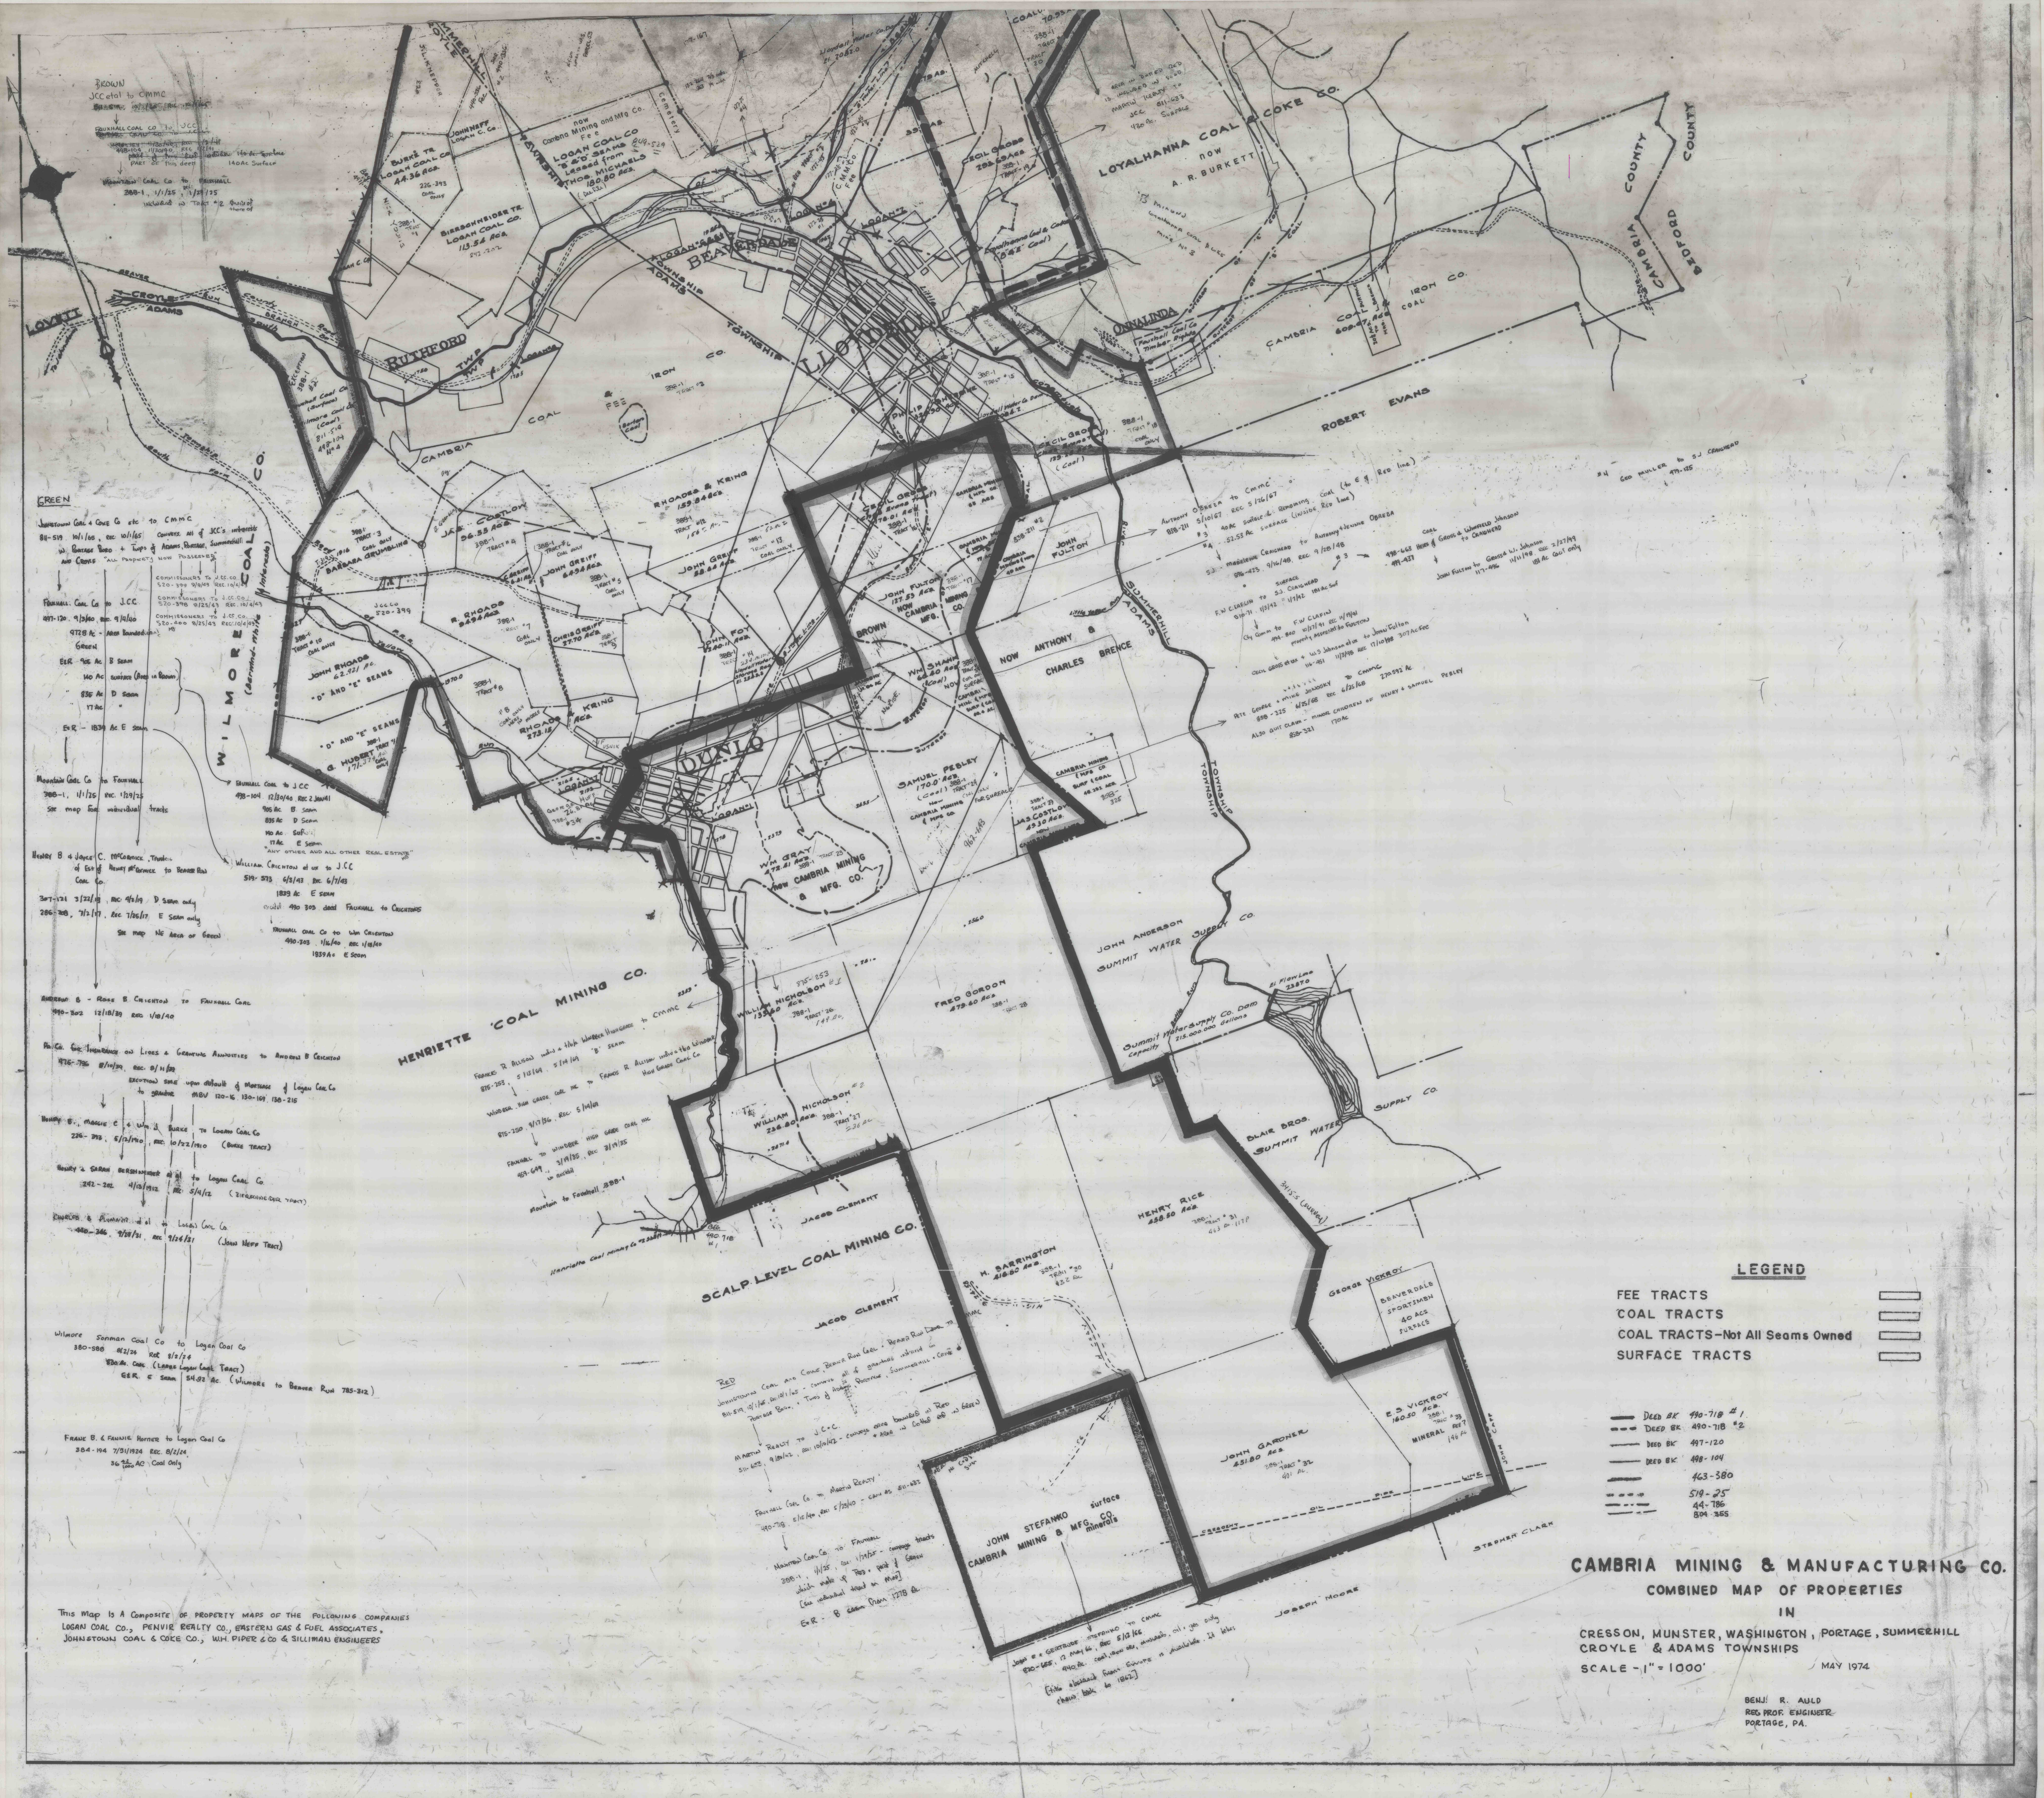
CAMBRIA MINING & MANUFACTURING CO.
COMBINED MAP OF PROPERTIES
IN
CRESSON, MUNSTER, WASHINGTON, PORTAGE, SUMMERHILL
CROYLE & ADAMS TOWNSHIPS
SCALE - 1" = 1000'
MAY 1974
BENJ. R. AULD
REG. PROF. ENGINEER
PORTAGE, PA.
LEGEND
FEE TRACTS
COAL TRACTS
COAL TRACTS-Not All Seams Owned
SURFACE TRACTS
DEED BK 490-718 #1
DEED BK 490-718 #2
DEED BK 497-120
DEED BK 498-104
463-380
519-25
44-786
804-355
This Map Is A Composite of property maps of the following companies
LOGAN COAL CO., PENVIR REALTY CO., EASTERN GAS & FUEL ASSOCIATES,
JOHNSTOWN COAL & COKE CO., W.H. PIPER & CO & SILLIMAN ENGINEERS
BROWN
JCC etal to CMMC
811-519 10/1/65 Rec 10/1/65
FAUXHALL COAL CO to J.C.C.
498-104 11/30/40 Rec 1/2/41
PART OF this deed 140Ac Surface
MOUNTAIN COAL CO to FAUXHALL
388-1, 1/1/25, REC. 1/29/25
GREEN
JOHNSTOWN COAL & COKE CO etc to CMMC
811-519 10/1/65, Rec 10/1/65 Conveys all of JCC's interests
in Portage Boro + Twps of Adams, Portage, Summerhill
and Croyle "All property now possessed"
FAUXHALL COAL CO to J.C.C.
497-120 9/3/40 Rec 9/4/40
9728 Ac - Area Bounded in Green
E&R 905 Ac B Seam
140 Ac Surface (Area in Brown)
835 Ac D Seam
17 Ac "
E&R - 1839 Ac E Seam
COMMISSIONERS TO J.C.C.CO 520-399 9/9/43 REC. 10/4/43
COMMISSONERS TO J.C.C.CO. 520-398 8/25/43 REC. 10/4/43
COMMISSIONERS TO J.C.C.CO. 520-400 8/25/43 REC. 10/4/43
MOUNTAIN COAL CO to FAUXHALL
388-1, 1/1/25 REC. 1/29/25
See map for individual tracts
FAUXHALL COAL to J.C.C
498-104 12/30/40 REC 2 JAN 41
905 Ac B Seam
835 Ac D Seam
140 Ac Surf
17 Ac E Seam
"ANY OTHER AND ALL OTHER REAL ESTATE"
WILLIAM CRICHTON et ux to J.C.C
519-573 6/3/43 Rec. 6/7/43
1839 Ac E Seam
490 303 deed FAUXHALL to CRICHTONS
FAUXHALL COAL Co to Wm CRICHTON
490-303 1/16/40 Rec 1/18/40
1839 Ac E Seam
HENRY B & JOYCE C. McCORMICK, Trustees of Est of HENRY McCORMICK to BEAVER RUN COAL CO.
307-121 3/22/19, Rec 4/2/19 D Seam only
286-308, 7/2/17, Rec. 7/25/17 E Seam only
See map NE Area of Green
ANDREW B - ROSE B CRICHTON to FAUXHALL COAL
490-302 12/18/39 Rec 1/18/40
Pa. Co. for Insurance on Lives & Granting Annuities to Andrew B Crichton
476-796 8/10/39, Rec. 8/11/39
Exection sale upon default of Mortgage of Logan Coal Co to grantor MBV 120-16, 130-169, 138-215
HENRY B., MAGGIE C & Wm J. BURKE to LOGAN COAL CO
226-393, 5/12/1910, Rec 10/22/1910 (BURKE TRACT)
HENRY & SARAH BERSHNEIDER et al to Logan Coal Co.
242-202 4/13/1912, Rec 5/4/12 (BIERSCHNEIDER TRACT)
CHARLES & PLUMMER et al to Logan Coal Co.
440-346, 9/28/31, Rec 9/24/31 (JOHN NEFF TRACT)
Wilmore Sonman Coal Co to Logan Coal Co
380-588 8/2/24 Rec 8/2/24
830 Ac. Coal (Large Logan Coal Tract)
E&R. E Seam 54.92 Ac. (Wilmore to Beaver Run 785-312)
FRANK B. & FANNIE Horner to Logan Coal Co
384-194 7/31/1924 Rec. 8/2/24
36 42/1000 AC Coal Only
RED
Johnstown Coal and Coke, Beaver Run Coal + Beaver Run Dev. to CMMC
811-519, 10/1/65, Rec 10/1/65 - conveys all of grantors interest in Portage Boro. + Twps of Adams, Portage, Summerhill + Croyle
MARTIN REALTY to J.C+C.
511-633, 9/30/42, Rec 10/10/42 - conveys area bounded in Red + area in dotted red in green
FAUXHALL COAL CO. to MARTIN REALTY
490-719, 5/15/40, Rec 5/23/40 - same as 511-633
MOUNTAIN COAL CO. to FAUXHALL
388-1, 1/1/25, Rec 1/29/25 - conveys tracts which make up Red + part of Green
[See individual tract on Map]
E+R - B seam from 1278 Ac.
JOHN & GERTRUDE STEFANKO to CMMC
820-665, 12 May 66, Rec 5/12/66
940 Ac. coal, iron ore, minerals, oil, gas only
[title abstract from Swope is available. It takes chain back to 1862]
ANTHONY OBREZA to CMMC
838-211 5/10/67 Rec 5/26/67
#3 40 Ac Surface & Remaining Coal (to E of Red line)
#4 52.53 Ac Surface (inside Red line)
S.J. MADELEINE CRAIGHEAD to ANTHONY & JENNIE OBREZA
596-423, 9/16/48, Rec 9/28/48
498-663 Heirs of Gross & Winfield Johnson to Craighead
F.W. C. LAFLIN to S.J. CRAIGHEAD
510-71, 11/3/42, 11/7/42 181 Ac Suf
Cty Comm to F.W CLAFIN
494-800 10/27/41 Rec 11/19/41
property assessed to FULTON
CECIL GROSS et ux & W.S Johnson et ux to John Fulton
116-451 11/3/98 Rec 17/10/98 307 Ac Fee
JOHN FULTON to GROSS & W. Johnson
117-496 11/11/98 Rec 2/27/99
181 Ac Coal only
#4 GEO MULLER to SJ CRAIGHEAD 479-125
PETE, GEORGE + MIKE JONOSKY to CMMC
858-325 6/25/68 Rec 6/25/68 270.592 Ac.
ALSO QUIT CLAIM - MINOR CHILDREN OF HENRY & SAMUEL PEBLEY
858-321 170 Ac
AREA IN DOTTED RED IS INCLUDED IN DEED MARTIN REALTY TO JCC 511-633 430 Ac. SURFACE
FRANCES R. ALLISON indiv & t/a Windber High Grade to CMMC
875-253, 5/13/69, 5/14/69 "B" Seam
WINDBER HIGH GRADE COAL INC to FRANCES R. ALLISON indiv & t/a Windber High Grade Coal Co.
875-250, 9/17/36, Rec. 5/14/69
FAUXHALL to WINDBER HIGH GRADE COAL INC
459-649, 3/19/35, Rec 3/19/35
Mountain to Fauxhall 388-1
WILMORE COAL CO.
HENRIETTE COAL MINING CO.
SCALP LEVEL COAL MINING CO.
LOYALHANNA COAL & COKE CO. now A. R. BURKETT
CAMBRIA COAL & IRON CO.
CAMBRIA COUNTY
BEDFORD COUNTY
ROBERT EVANS
LOVETT
RUTHFORD
BEAVERDALE
LLOYDELL
DUNLO
ONNALINDA
SUMMERHILL TOWNSHIP
ADAMS TOWNSHIP
CROYLE
LOGAN COAL CO "B" & "D" SEAMS Leased from THOS. MICHAELS 180.80 Acs.
BURKE TR. LOGAN COAL CO 44.36 Acs.
BIERSCHNEIDER TR. LOGAN COAL CO. 113.54 Acs.
JOHN NEFF LOGAN C. Co.
CECIL GROSS 292.69 Acs.
JAS. COSTLOW 96.55 Acs.
RHOADES & KRING 159.84 Acs.
JOHN GREIFF 64.94 Acs.
BARBARA GRUMBLING
R. RHOADS 94.94 Acs.
CHRIS GREIFF 27.70 Acs.
JOHN RHOADS 62.921 Ac. "D" AND "E" SEAMS
G. HUBERT 171.374 Ac. "D" AND "E" SEAMS
RHOADS KRING 273.15 Acs.
JOHN FOY
JOHN FULTON 127.53 Acs. NOW CAMBRIA MINING MFG. CO.
NOW ANTHONY & CHARLES BRENCE
SAMUEL PEBLEY 170.0 Acs.
WM GRAY 472.41 Acs. NOW CAMBRIA MINING & MFG. CO.
JOHN ANDERSON
SUMMIT WATER SUPPLY CO.
Summit Water Supply Co. Dam Capacity 215.000.000 Gallons
WILLIAM NICHOLSON 135.60 Acs.
FRED GORDON 479.60 Acs.
WILLIAM NICHOLSON 236.80 Acs.
BLAIR BROS.
HENRY RICE 458.50 Acs.
H. BARRINGTON 416.80 Acs.
JACOB CLEMENT
GEORGE VICKROY
BEAVERDALE SPORTSMEN 40 ACS SURFACE
E.S. VICKROY 160.50 Acs. MINERAL
JOHN GARDNER 431.80 Acs.
JOHN STEFANKO surface
CAMBRIA MINING & MFG. CO. minerals
JOSEPH MOORE
STEPHEN CLARK