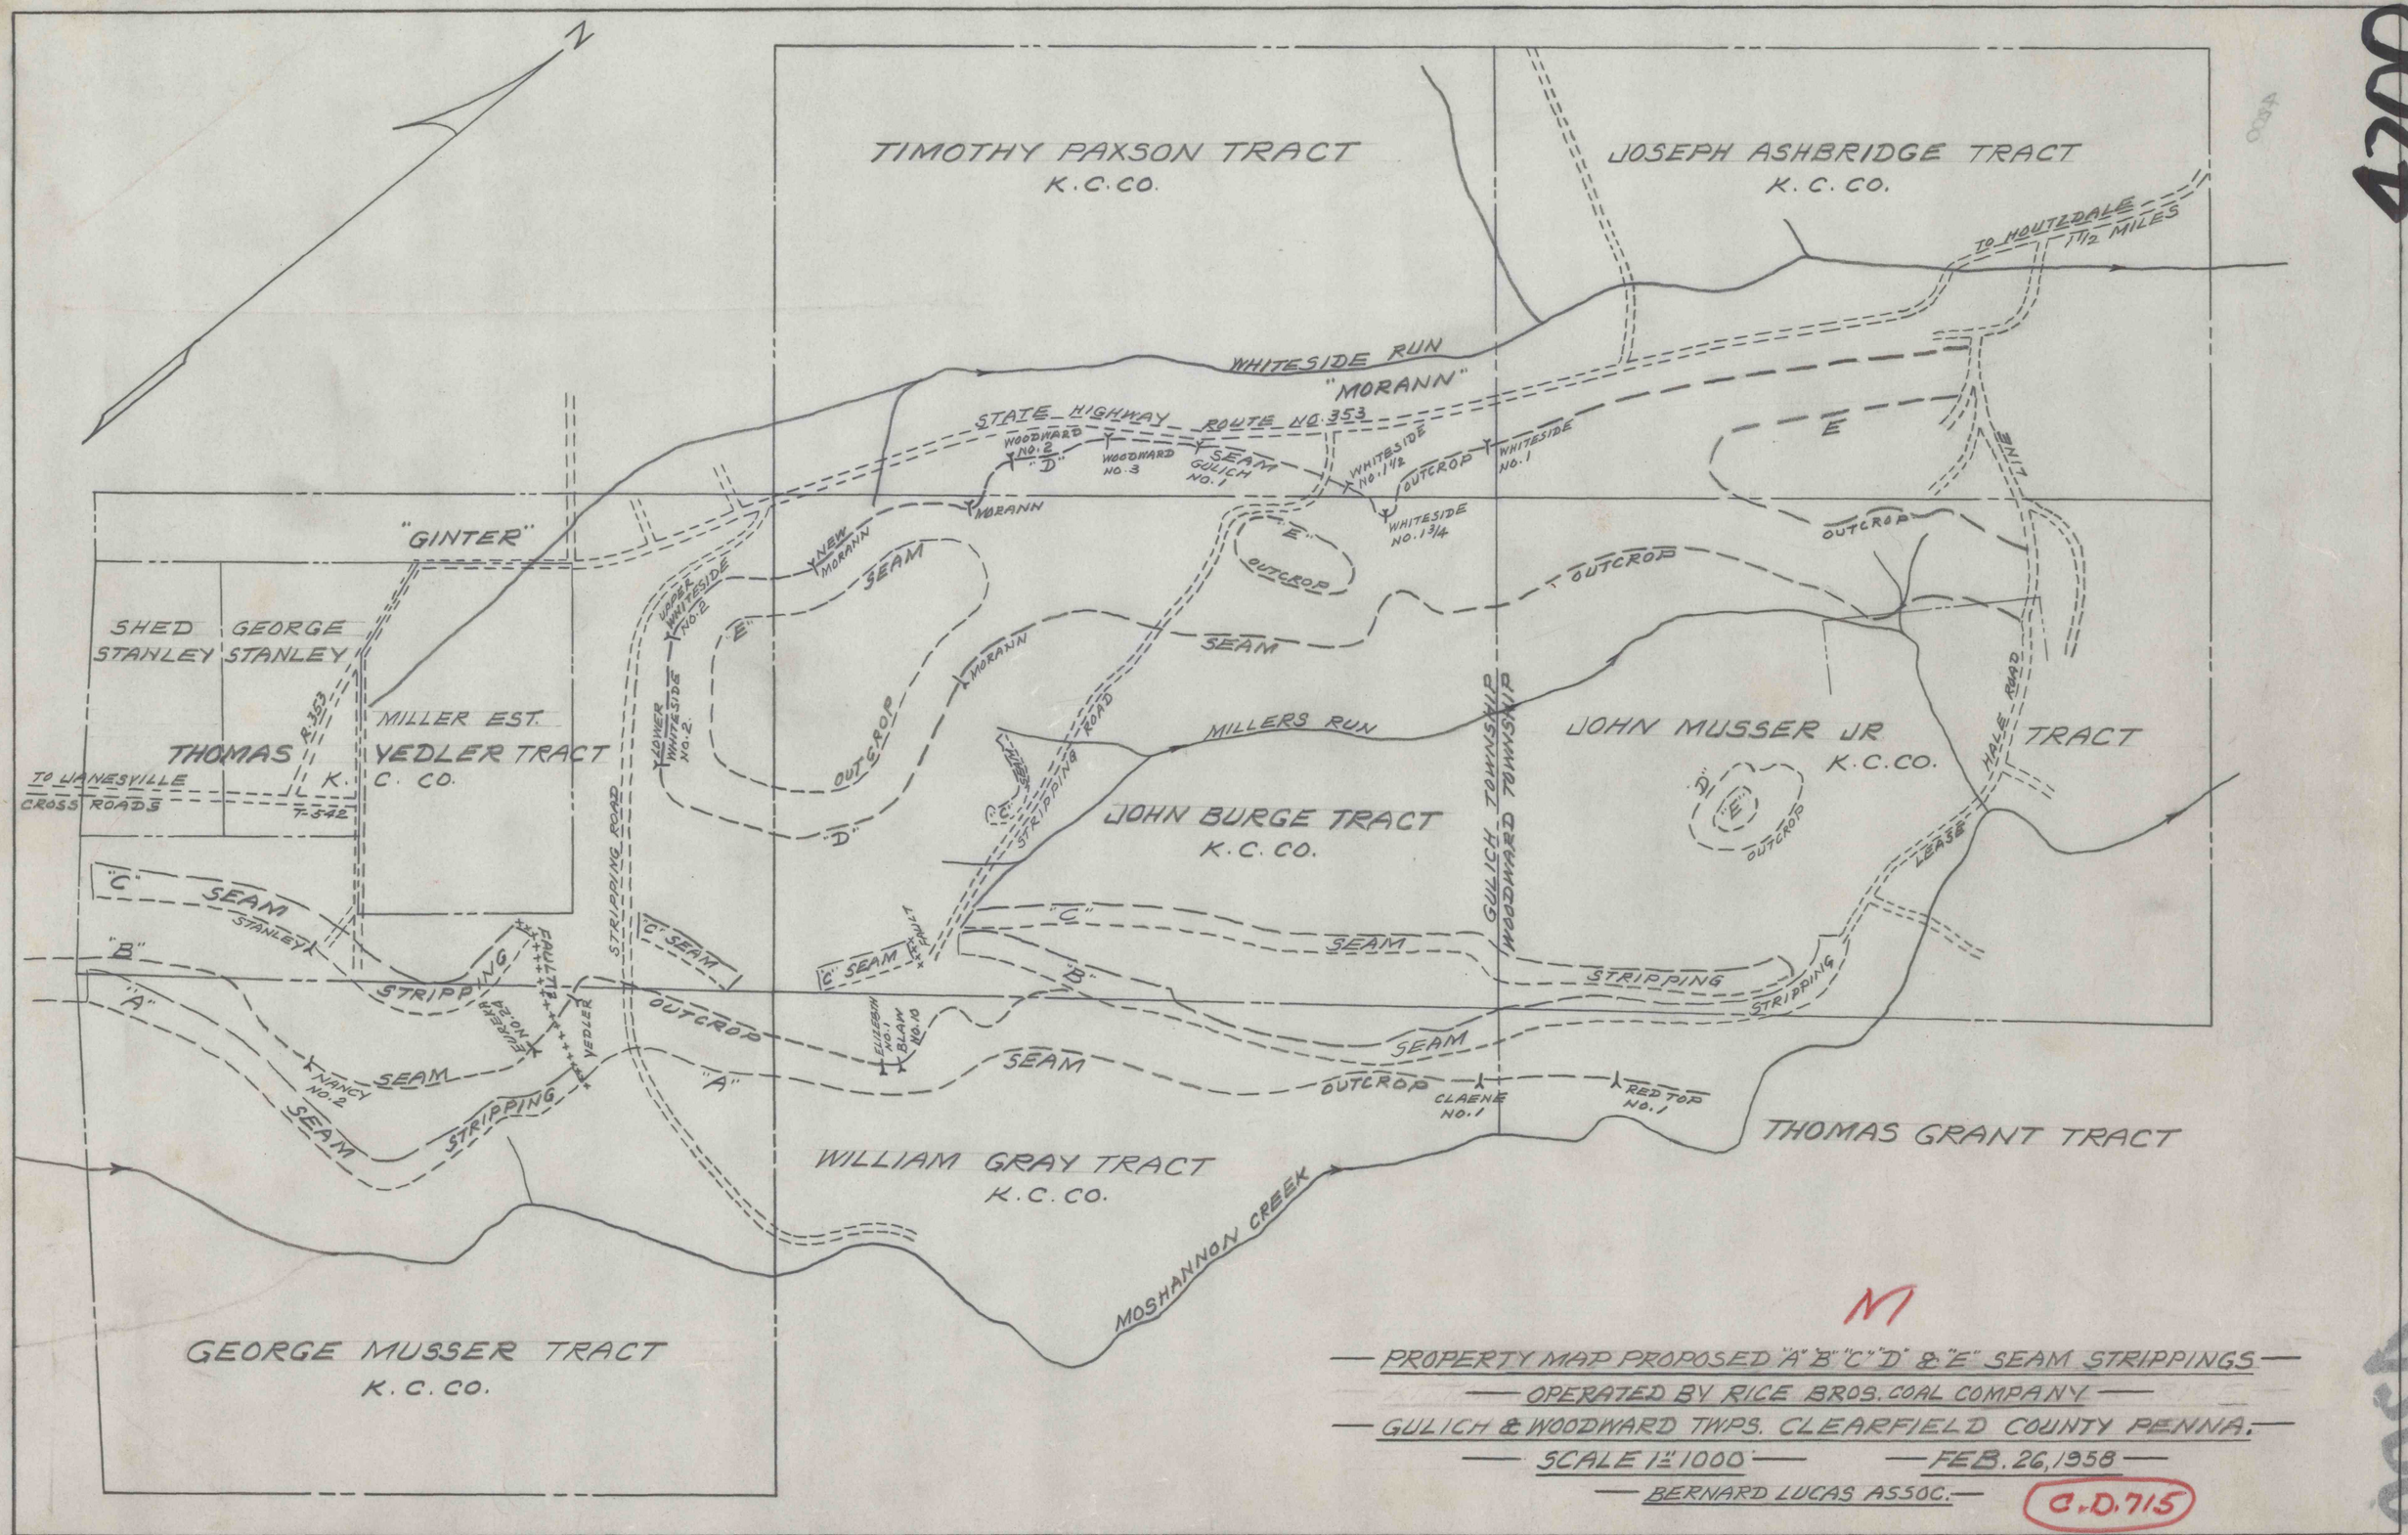
N
TIMOTHY PAXSON TRACT
K.C.CO.
JOSEPH ASHBRIDGE TRACT
K.C.CO.
TO HOUTZDALE 1 1/2 MILES
WHITESIDE RUN
"MORANN"
STATE HIGHWAY ROUTE NO. 353
WOODWARD NO. 2
"D"
WOODWARD NO. 3
SEAM
GULICH NO. 1
WHITESIDE NO. 1 1/2
OUTCROP
WHITESIDE NO. 1
WHITESIDE NO. 1 3/4
MORANN
"E"
OUTCROP
"GINTER"
NEW MORANN
SEAM
UPPER WHITESIDE NO. 2
"E"
SHED STANLEY
GEORGE STANLEY
MILLER EST.
THOMAS YEDLER TRACT
K.C.CO.
R. 353
TO JANESVILLE CROSS ROADS
T-542
LOWER WHITESIDE NO. 2
OUTCROP
MORANN
SEAM
MILLERS RUN
STRIPPING ROAD
JOHN BURGE TRACT
K.C.CO.
GULICH TOWNSHIP
WOODWARD TOWNSHIP
JOHN MUSSER JR TRACT
K.C.CO.
HALE ROAD
LEASE LINE
"D"
"E"
OUTCROP
"C"
SEAM
STANLEY
"B"
"A"
STRIPPING
FAULT
EUREKA NO. 24
YEDLER
STRIPPING ROAD
"C" SEAM
"C" SEAM
FAULT
"C"
SEAM
"B"
STRIPPING
STRIPPING
OUTCROP
ELIZABETH NO. 1
BLAW NO. 10
SEAM
SEAM
NANCY NO. 2
SEAM
STRIPPING
"A"
OUTCROP
CLAENE NO. 1
RED TOP NO. 1
THOMAS GRANT TRACT
WILLIAM GRAY TRACT
K.C.CO.
MOSHANNON CREEK
GEORGE MUSSER TRACT
K.C.CO.
M
PROPERTY MAP PROPOSED "A" "B" "C" "D" & "E" SEAM STRIPPINGS
OPERATED BY RICE BROS. COAL COMPANY
GULICH & WOODWARD TWPS. CLEARFIELD COUNTY PENNA.
SCALE 1" = 1000'
FEB. 26, 1958
BERNARD LUCAS ASSOC.
C.D. 715

4200

0054