MAP

SHOWING COAL LANDS of the MADEIRA HILL COAL MINING CO and the SURROUNDING TERRITORY

Situated in

Bell Township, Clearfield County, Pa.

Scale - 1" = 1000' May 10 - 1919.

LEGEND.

- Coal + Surface owned by Madeira Hill Coal Mining Co.
- Coal owned by Madeira Hill Coal Mining Co.
- Surface owned by Madeira Hill Coal Mining Co.
- Half Interest in Coal by Madeira Hill Coal Mining Co.

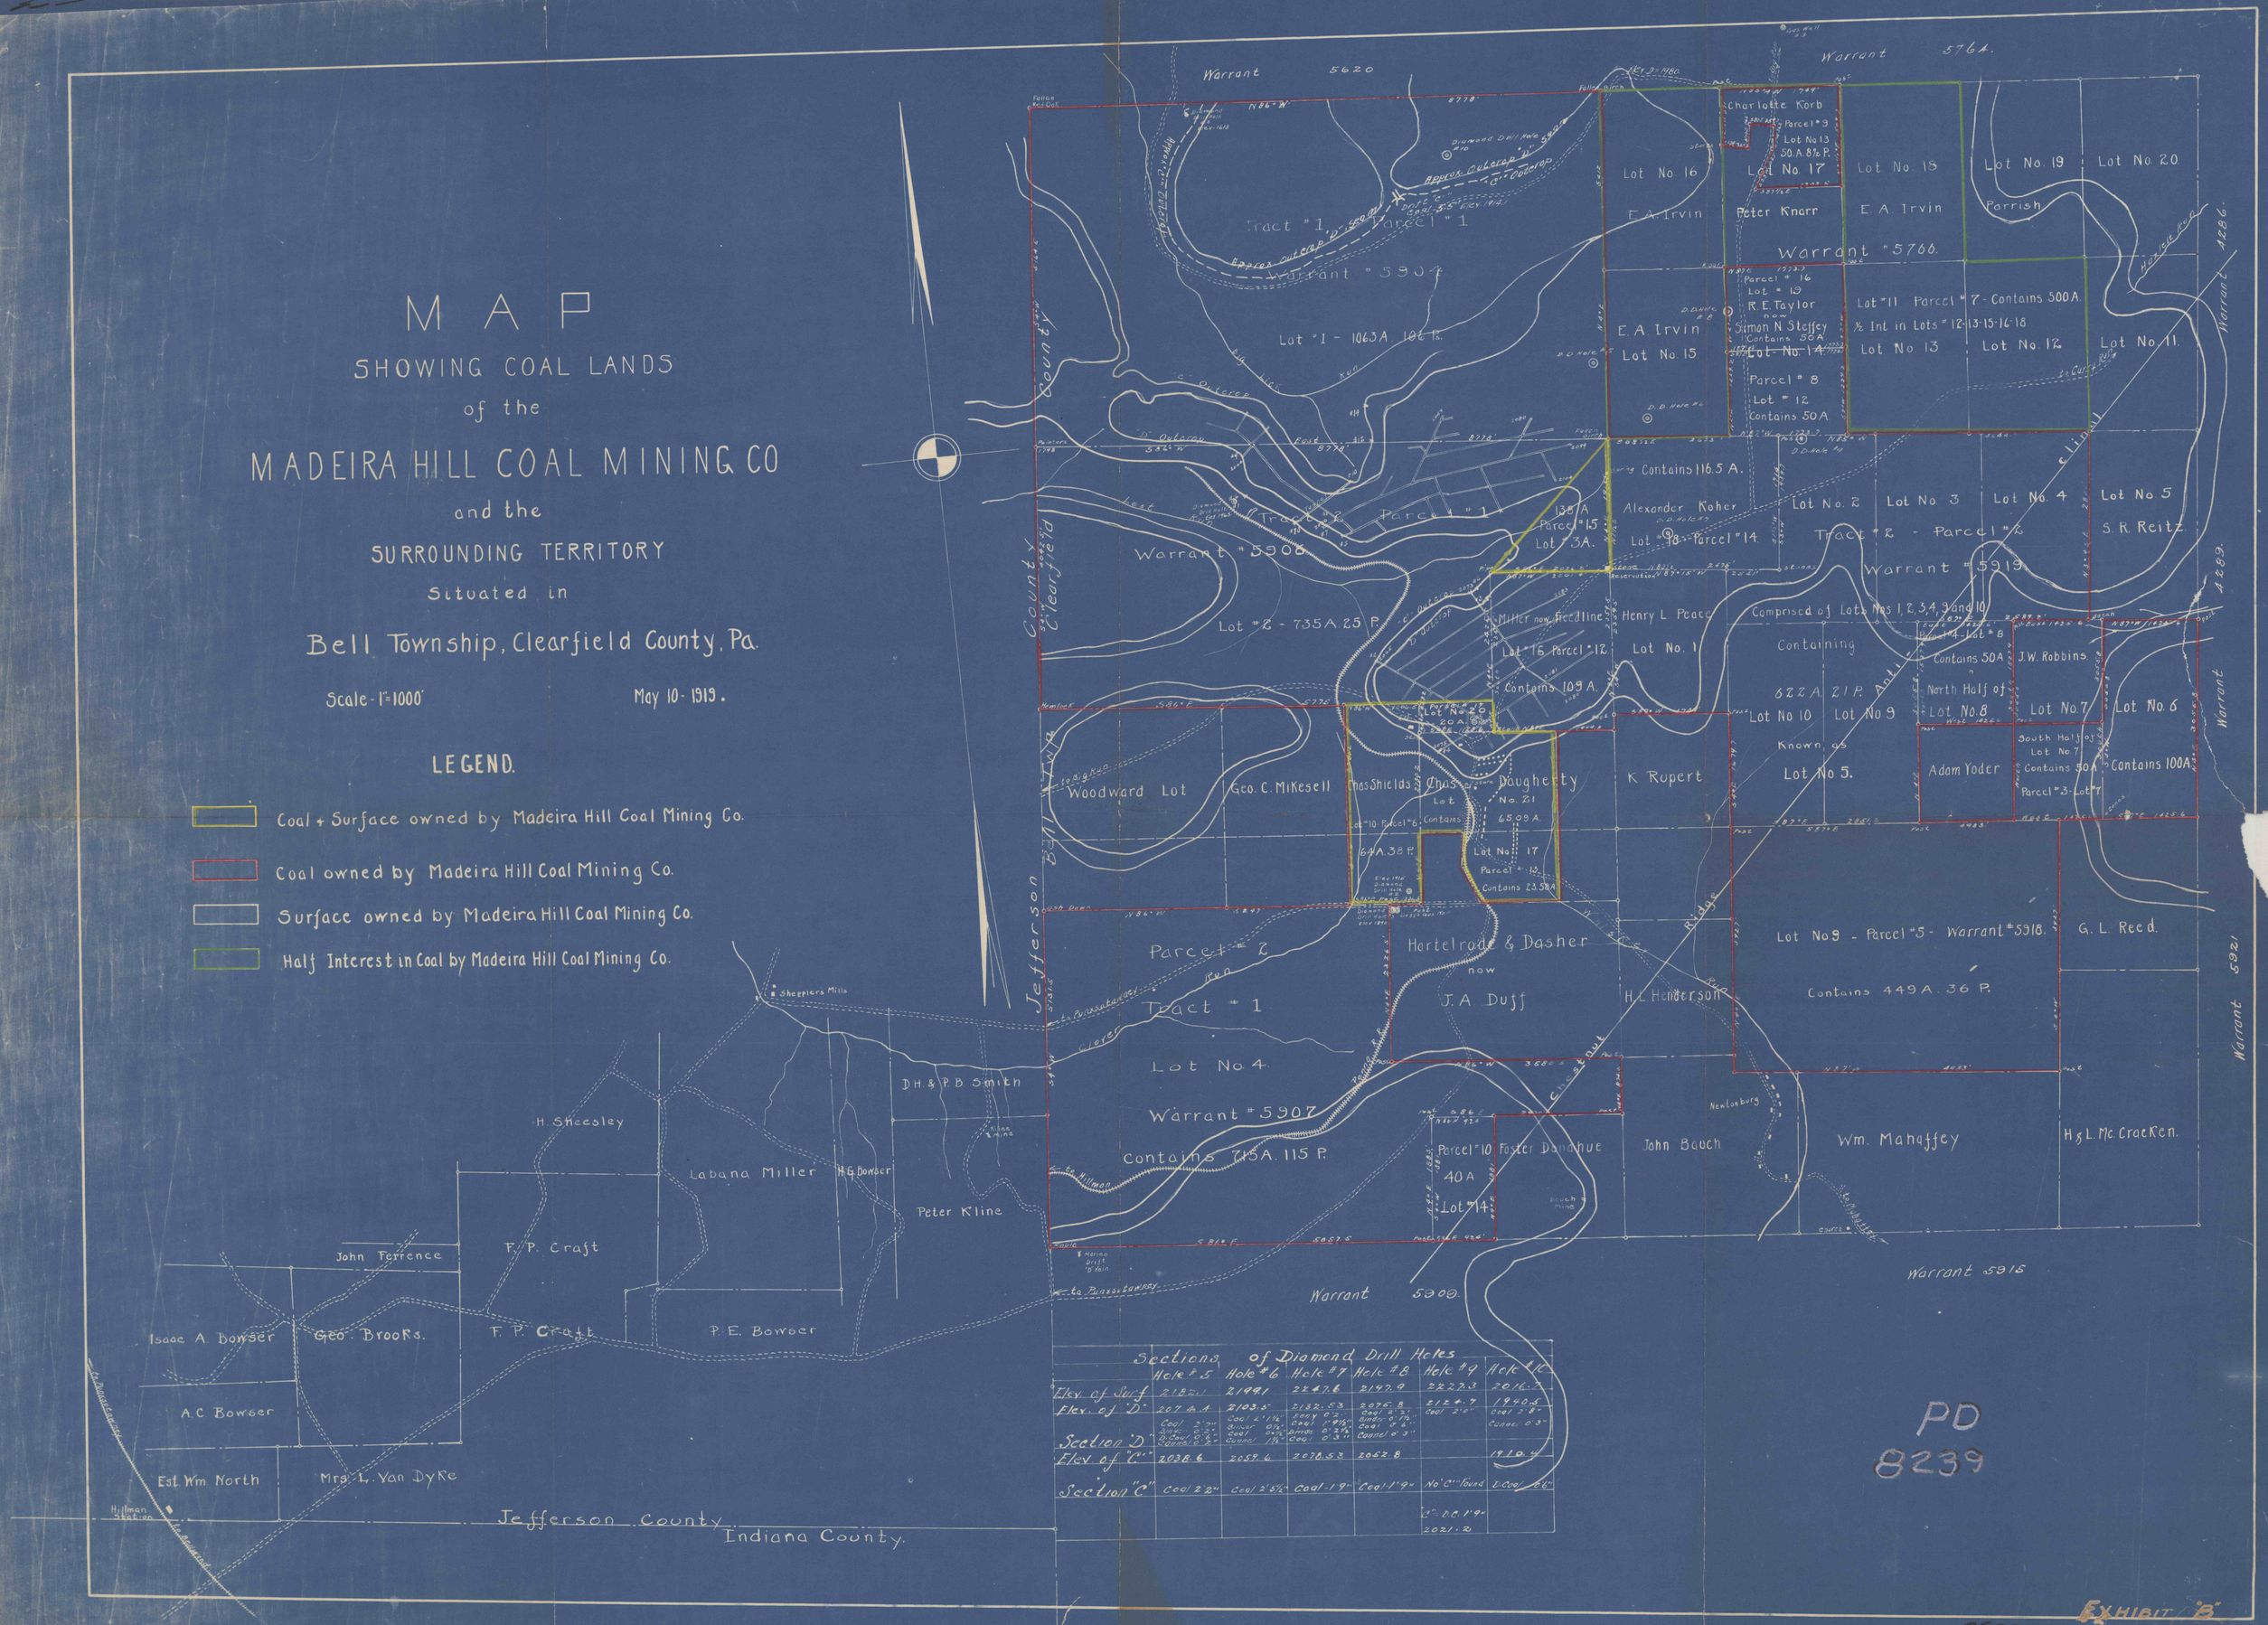

Sections of Diamond Drill Holes	Hole #5	Hole #6	Hole #7	Hole #8	Hole #9	Hole #10
Elev. of Surf	2182.1	2199.1	2247.6	2197.9	2227.3	2016.7
Elev. of "D"	2074.4	2103.5	2132.53	2075.8	2124.7	1940.5
Section "D"	Coal 2'7" Sinc. 0'2" D. Coal 0'6" Cannel 0'2"	Coal 2'1½" Sinc. 0½" Coal 0'2½" Cannel 1½"	Sony 0'2" Coal 1'9½" Sinc. 0'2½" Coal 0'3"	Coal 2'2" Sinc. 0'1½" Coal 0'6" Cannel 0'3"	Coal 2'0"	Coal 2'8" Cannel 0'3"
Elev. of "C"	2038.6	2059.6	2078.53	2052.8		1910.4
Section "C"	Coal 2'2"	Coal 2'5½"	Coal 1'9"	Coal 1'9"	No "C" Found	D. Coal 0'6"
					"C" = D.C. 1'9" 2021.2	

PD
8239

EXHIBIT "B"

7721