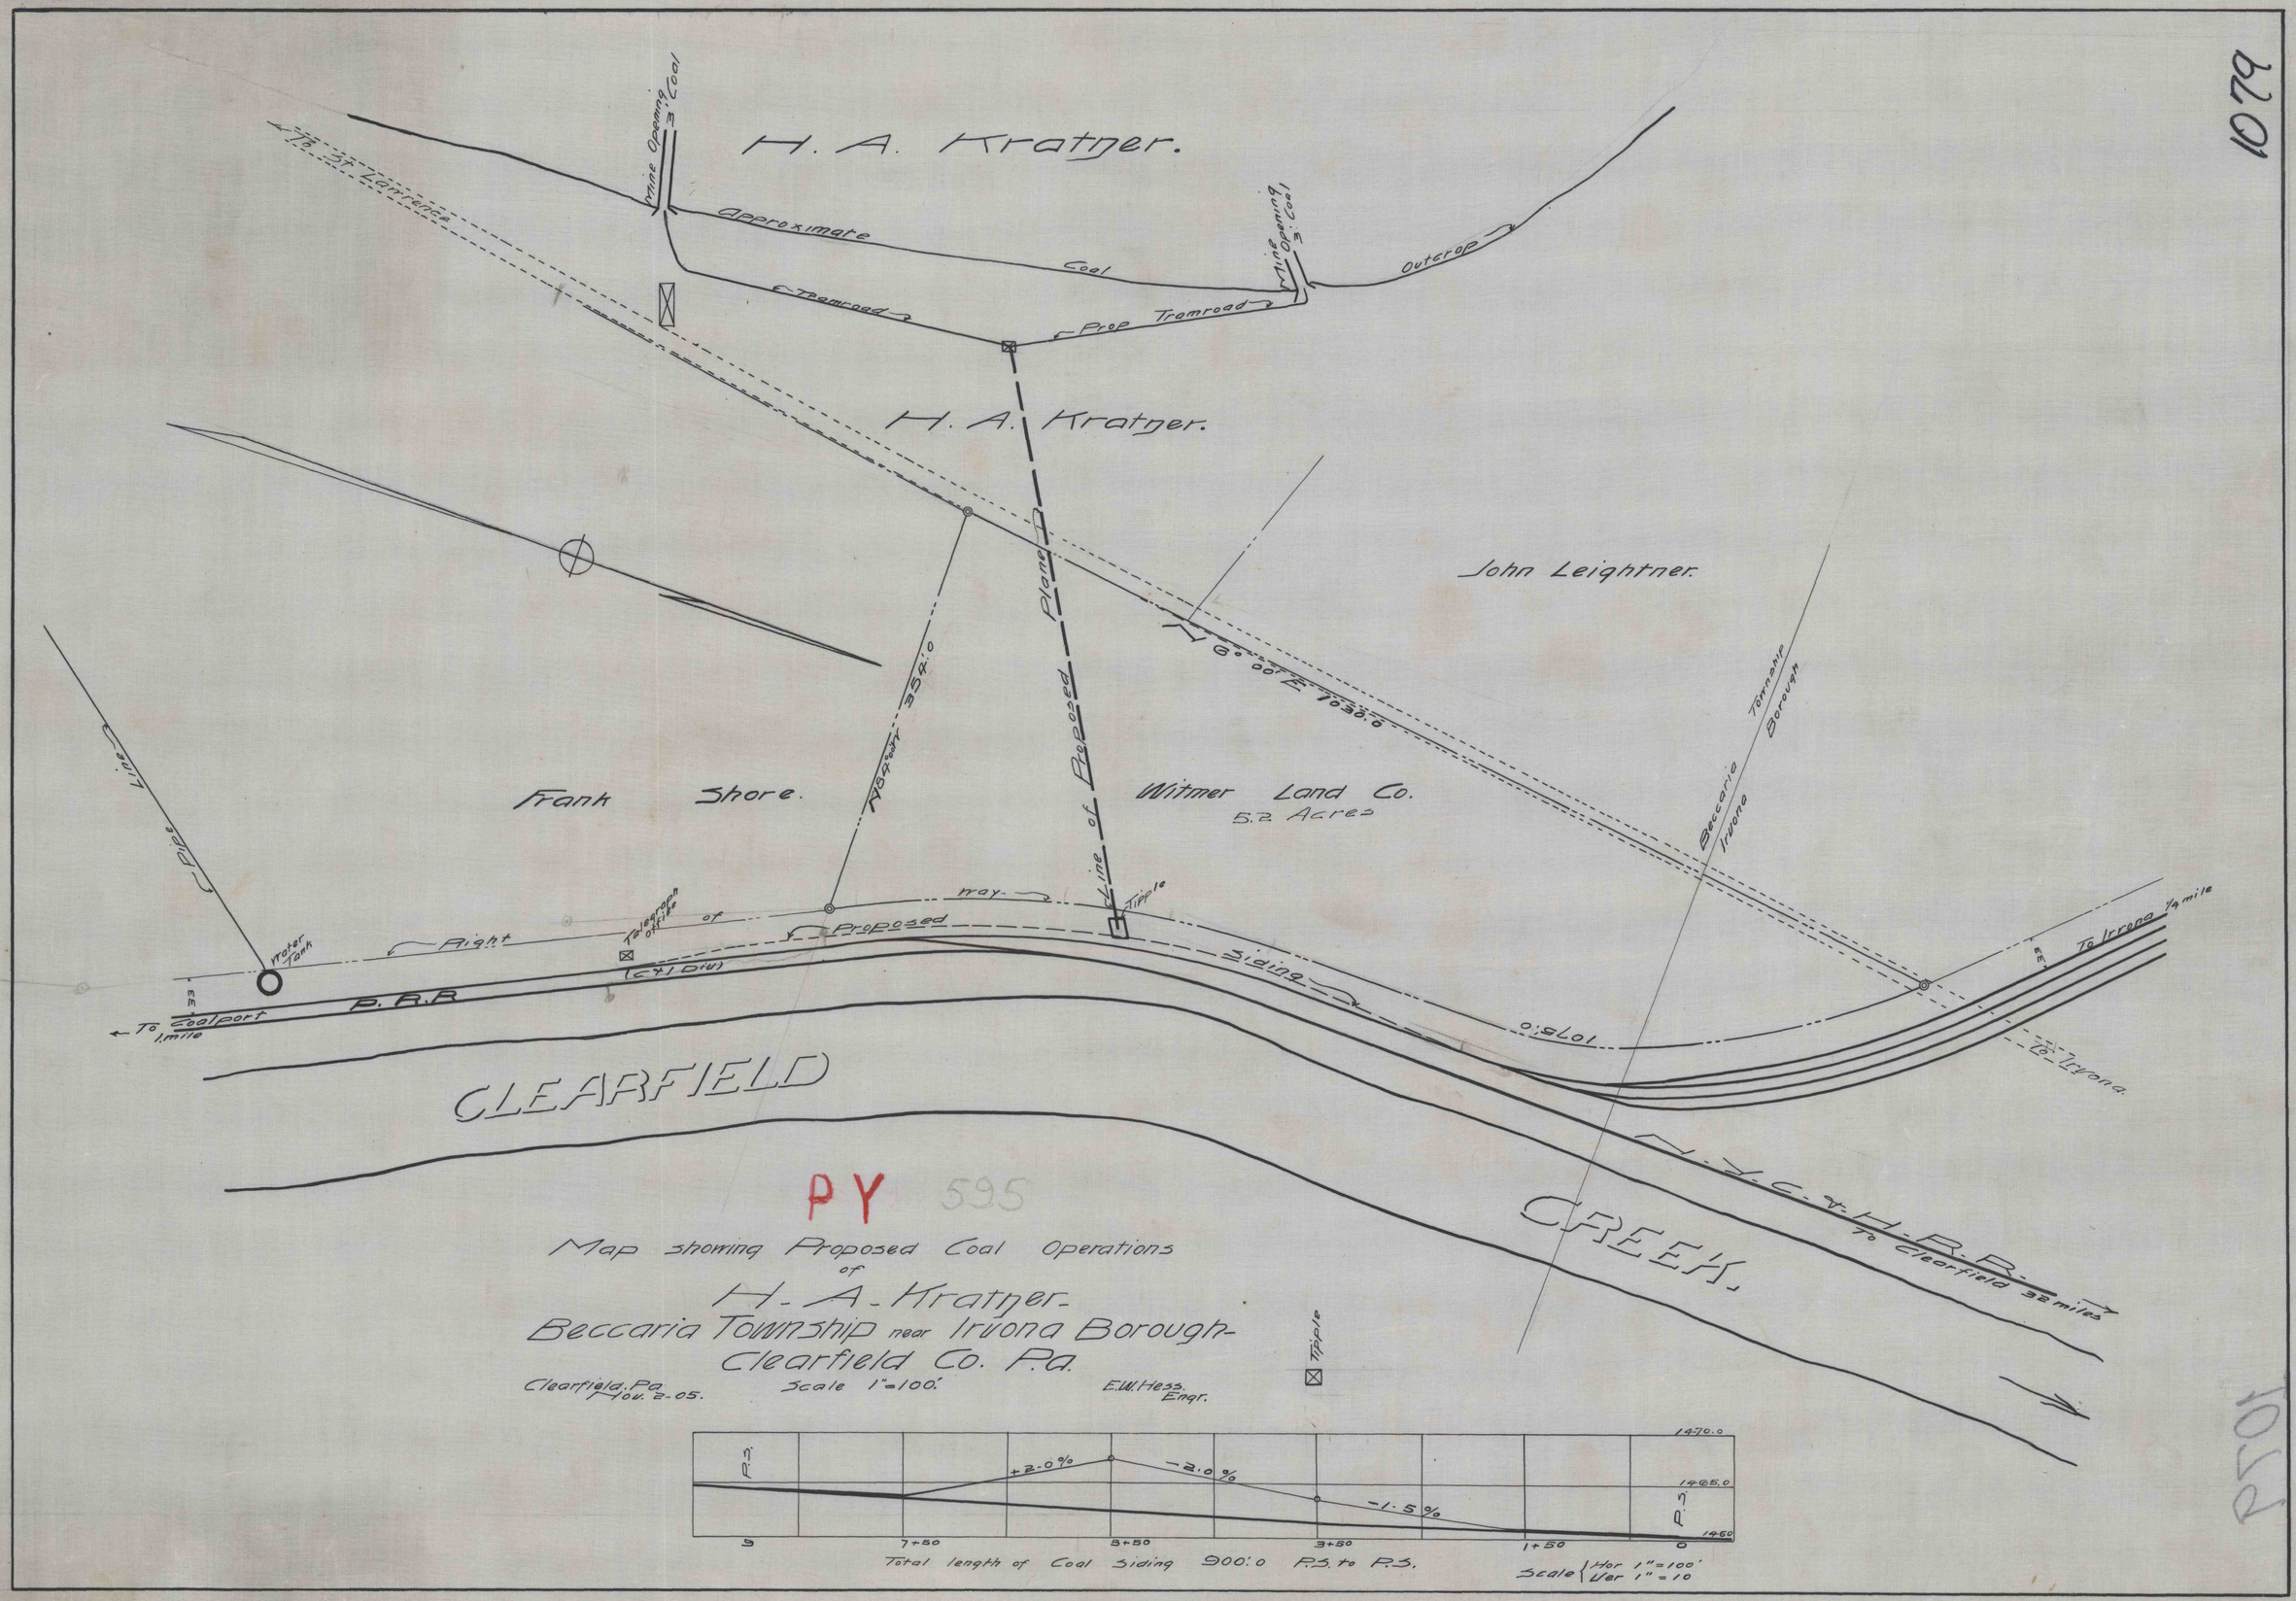

PY 595

Map showing Proposed Coal Operations
of
H. A. Kratzer.
Beccaria Township near Irvona Borough.
Clearfield Co. Pa.

Clearfield, Pa. Nov. 2-05. Scale 1"=100'. E.W. Hess. Engr.

Total length of Coal Siding 900'.0 P.S. to P.S.

Scale { Hor 1"=100' Ver 1"=10

1079

P501