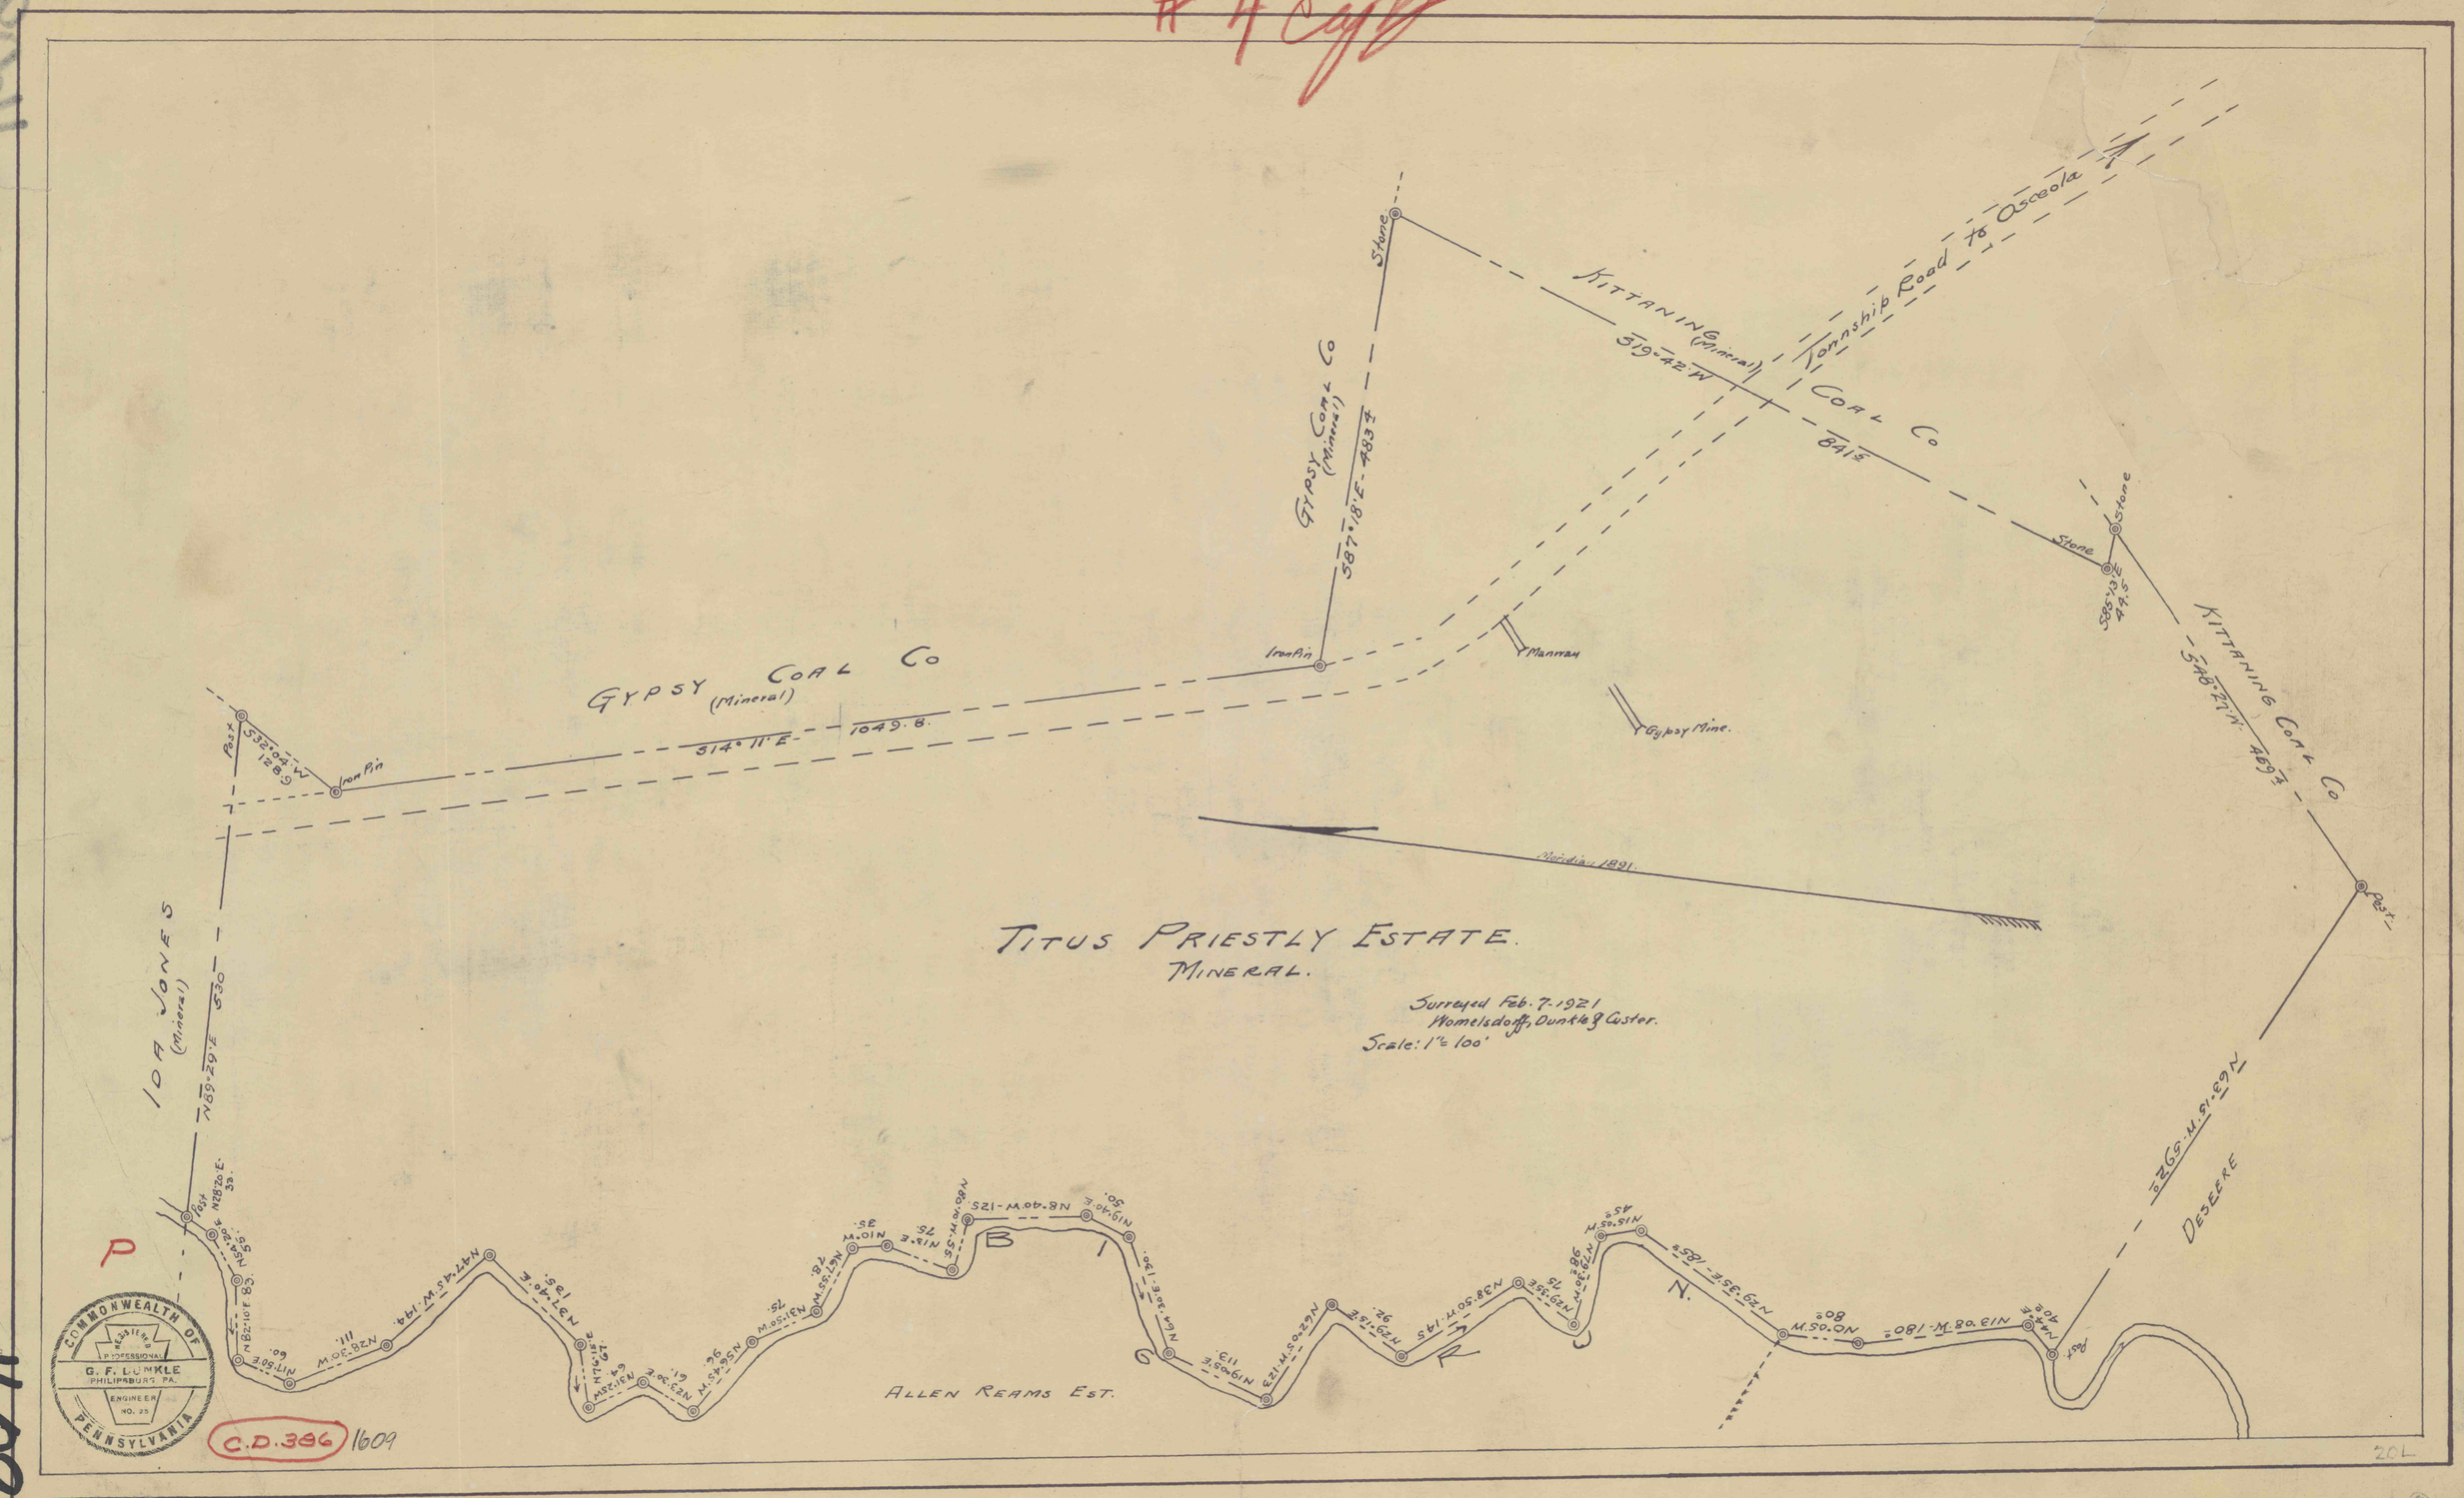

TITUS PRIESTLY ESTATE.
MINERAL.
Surveyed Feb. 7-1921
Womelsdorff, Dunkle & Custer.
Scale: 1" = 100'
GYPSY COAL CO
(Mineral)
S14° 11' E - 1049.8.
Iron Pin
Post
S32° 04' W
128.9
Stone
GYPSY COAL CO
(Mineral)
S87° 18' E - 483.4
KITTANING COAL CO
(Mineral)
S19° 42' W
841.5
Township Road to Osceola
Manway
Gypsy Mine.
Meridian 1891.
KITTANING COAL CO
S48° 27' W - 469.4
Post
N63° 15' W - 592.0
DESEERE
IDA JONES
(Mineral)
N89° 29' E 530
ALLEN REAMS EST.
P
B
I
G
R
J
N.
COMMONWEALTH OF PENNSYLVANIA
REGISTERED PROFESSIONAL
G. F. DUNKLE
PHILIPSBURG PA.
ENGINEER
NO. 25
C.D. 386
1609
20L

1609