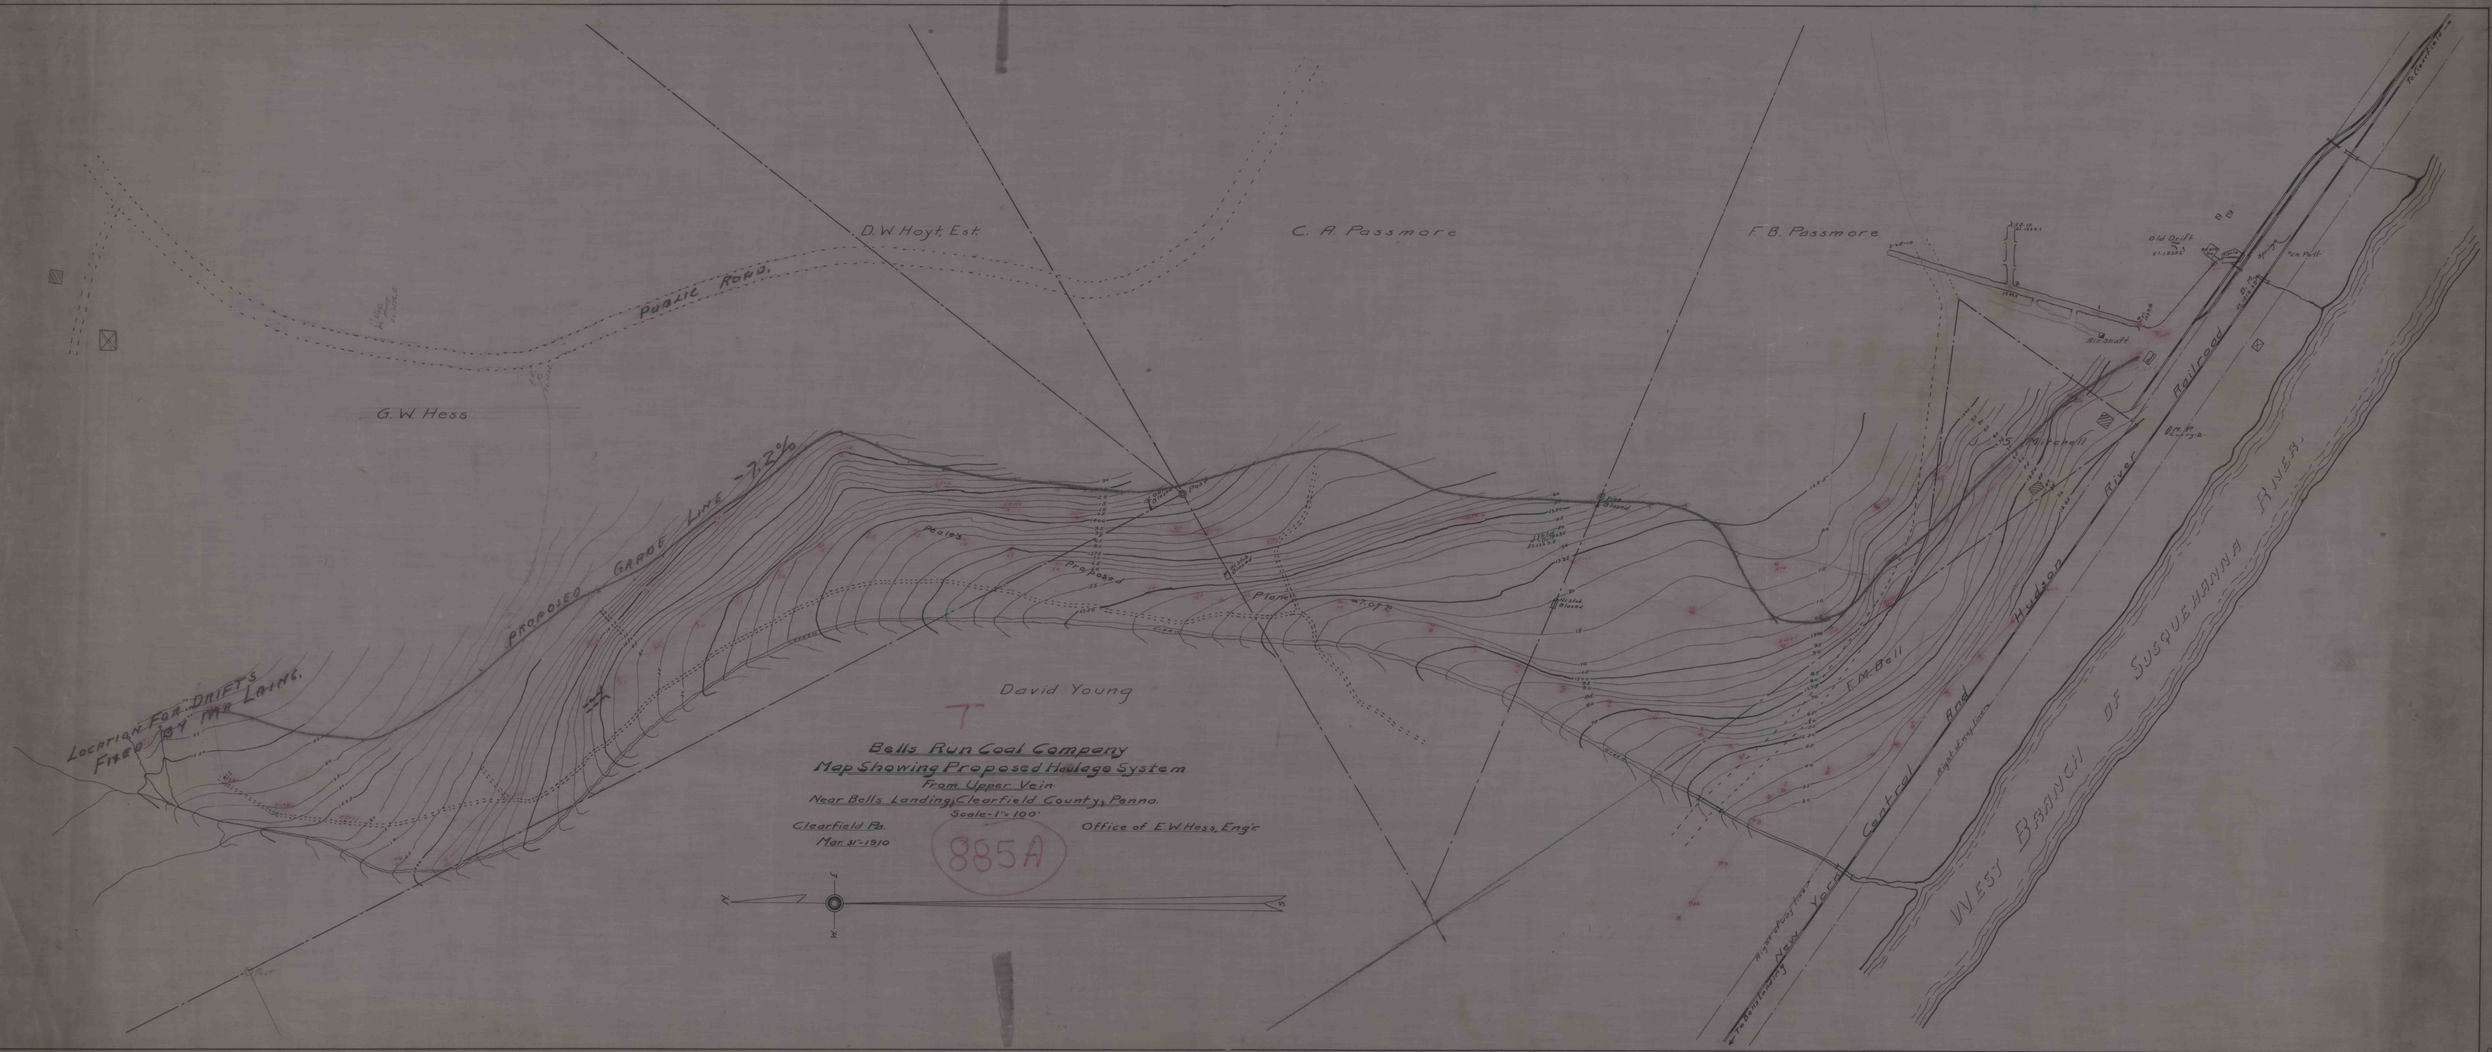
D.W. Hoyt, Est.
C. A. Passmore
F.B. Passmore
Public Road.
G.W. Hess
Proposed Grade Line -7.2%
Location for Driet's Field by Mr. Laing.
David Young
Bells Run Coal Company
Map Showing Proposed Haulage System
From Upper Vein
Near Bells Landing, Clearfield County, Penna.
Scale-1"=100'
Clearfield Pa.
Mar. 31-1910
Office of E.W. Hess, Engr.
885A
E.M. Bell
Central Rail Road
Hudson River Railroad
West Branch of Susquehanna River