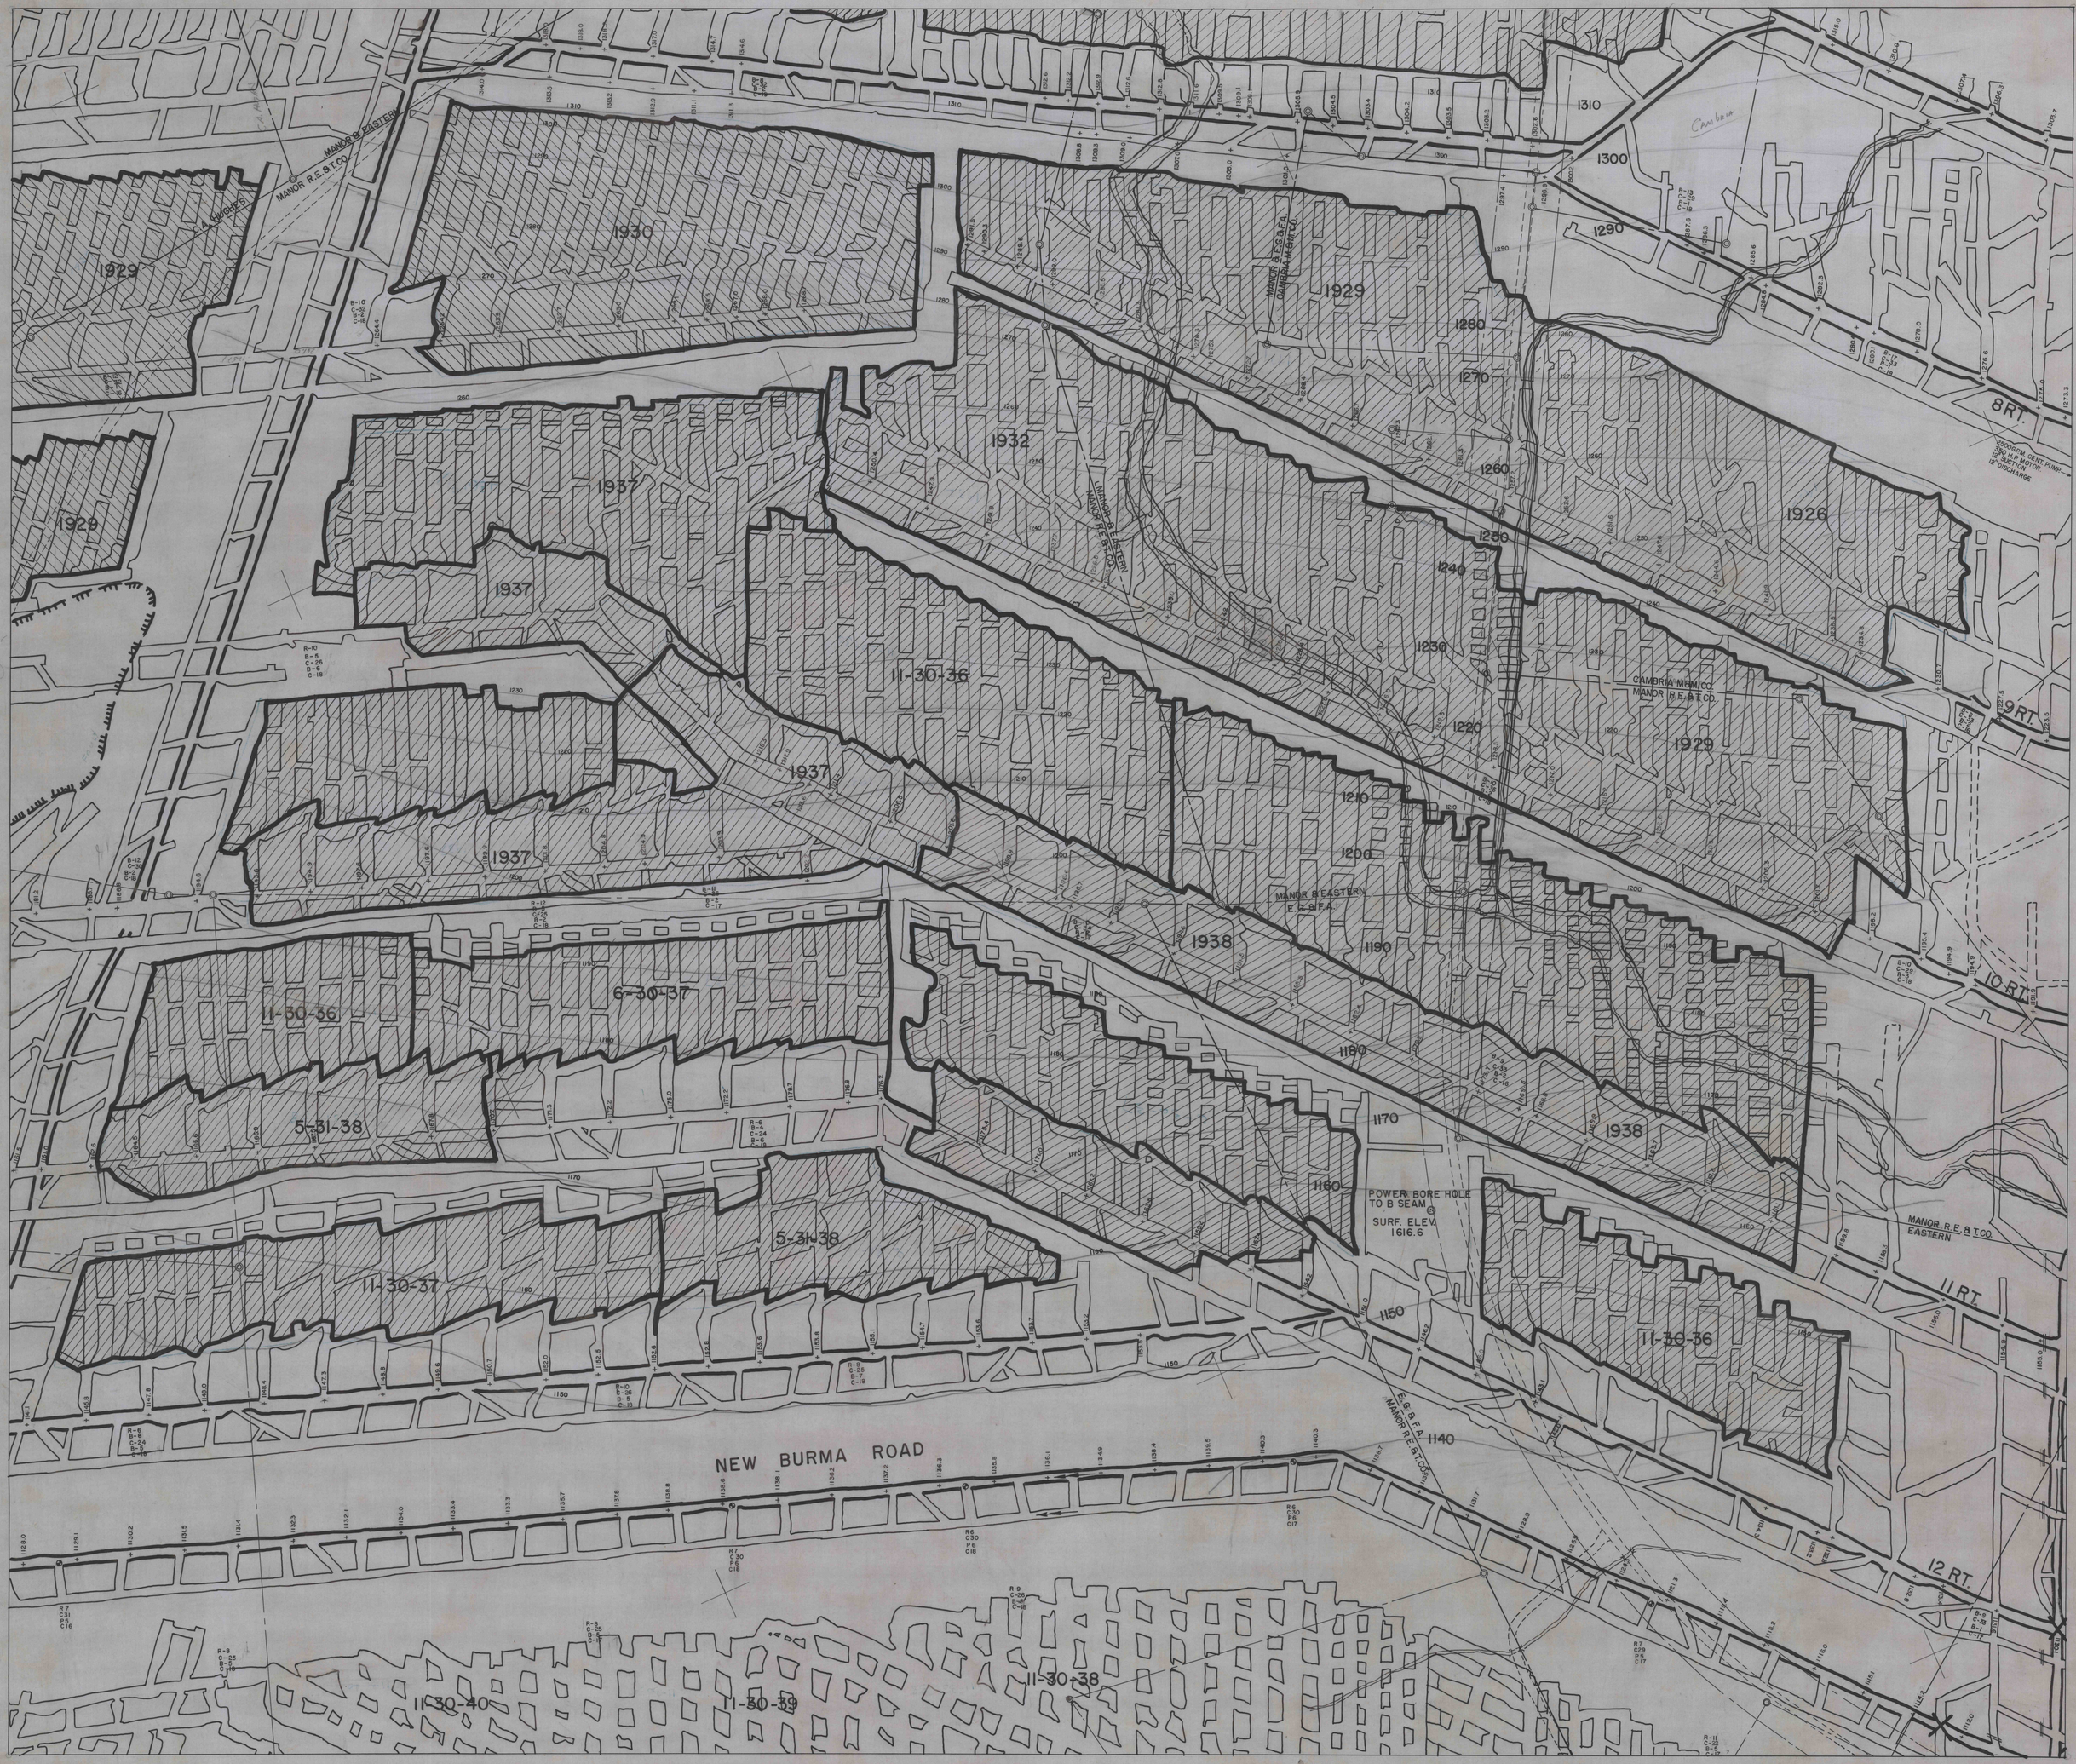

SONMAN 100' MINE TRACING
E SEAM SHEET 12 OF __ SHEETS