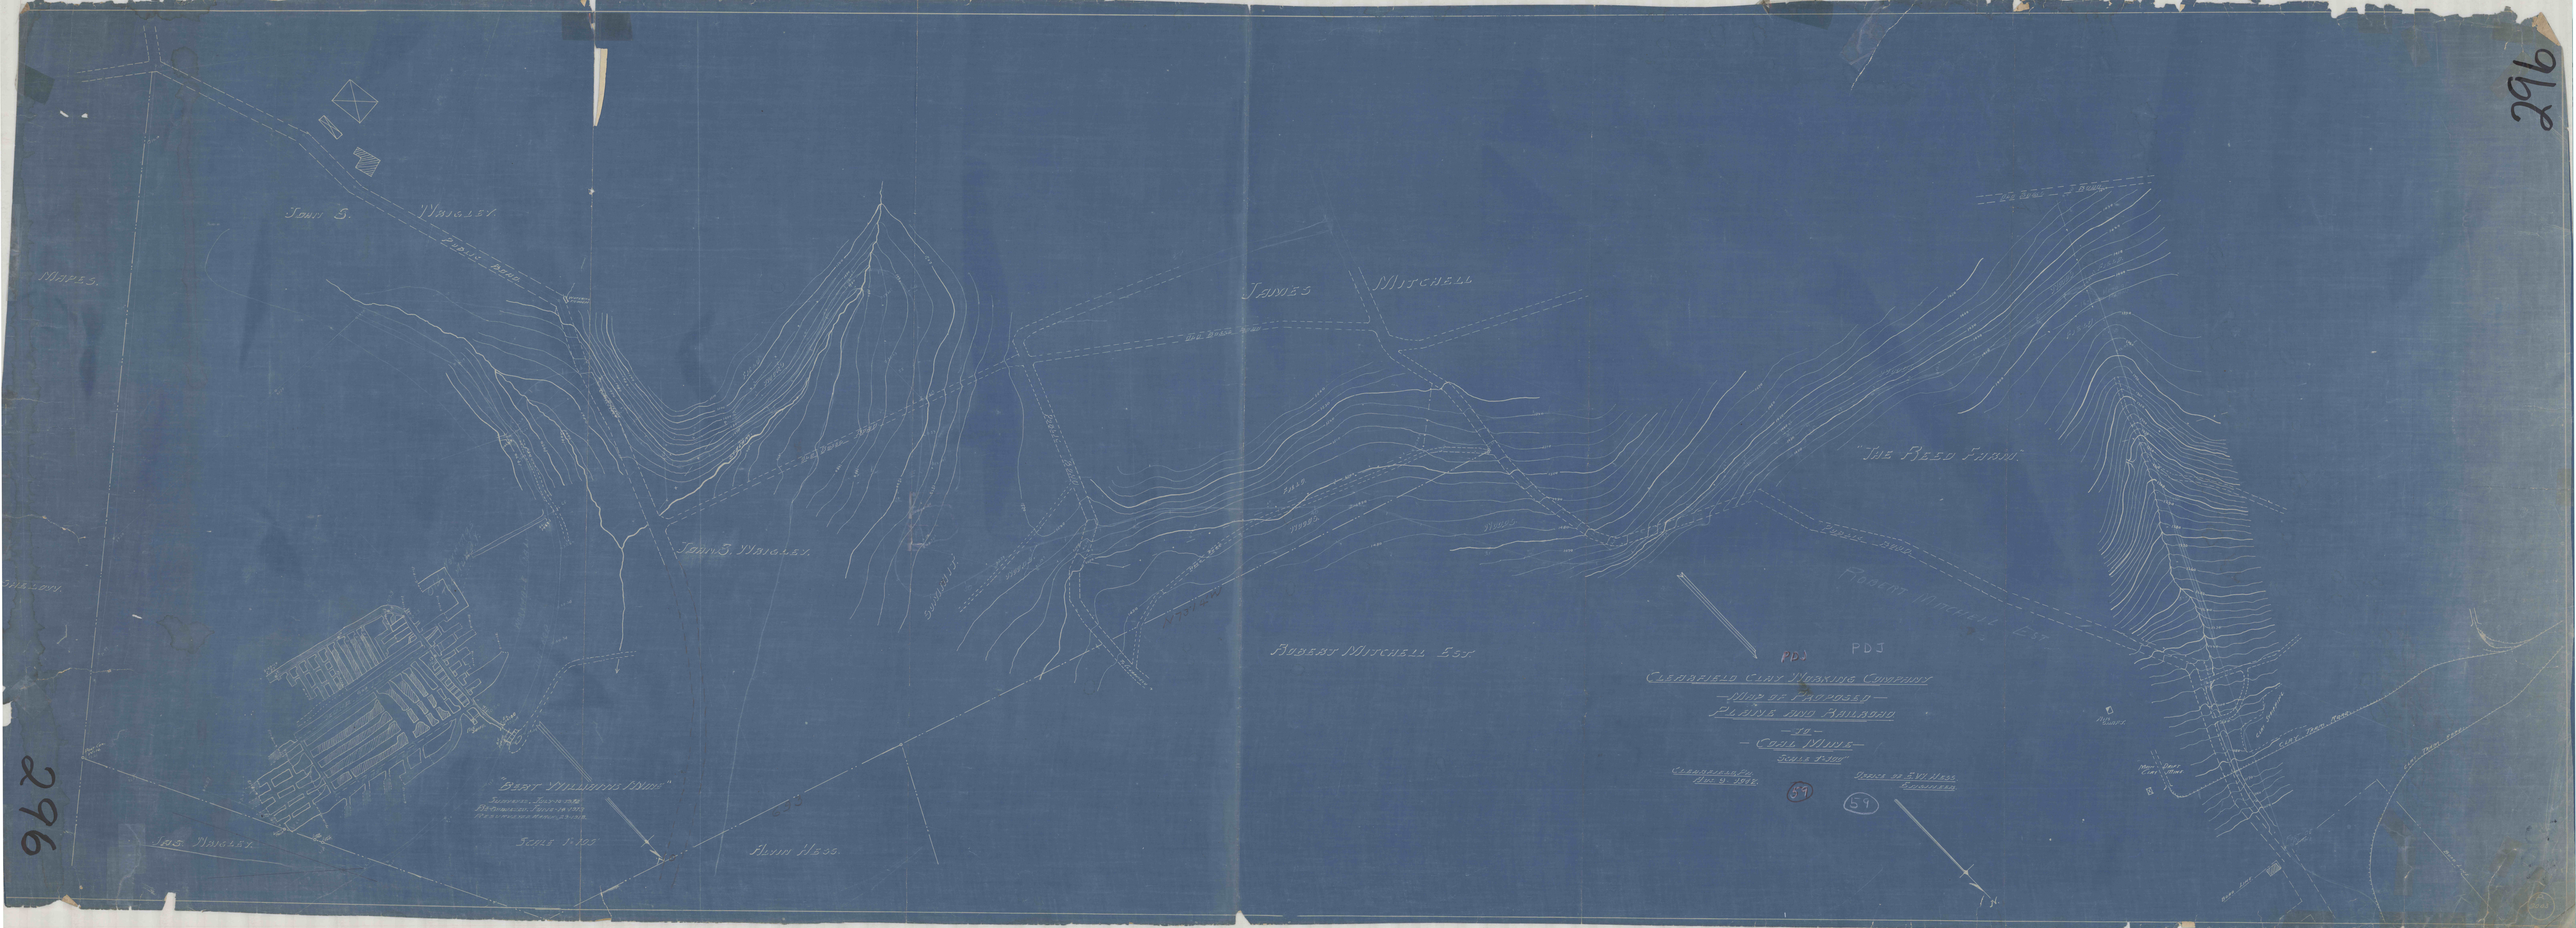
JOHN S. WAIGLEY
JAMES MITCHELL
JOHN S. WAIGLEY
ROBERT MITCHELL ESQ.
THE REED FARM
ROBERT MITCHELL ESQ.
"BEST MILLBURN MINE"
SCALE 1" 100'
ALVIN REES
PDJ
PDJ
CLEARFIELD COAL MINING COMPANY
MAP OF PROPOSED
PLANE AND RAILROAD
TO
COAL MINE
SCALE 1" 100'
59
59
296