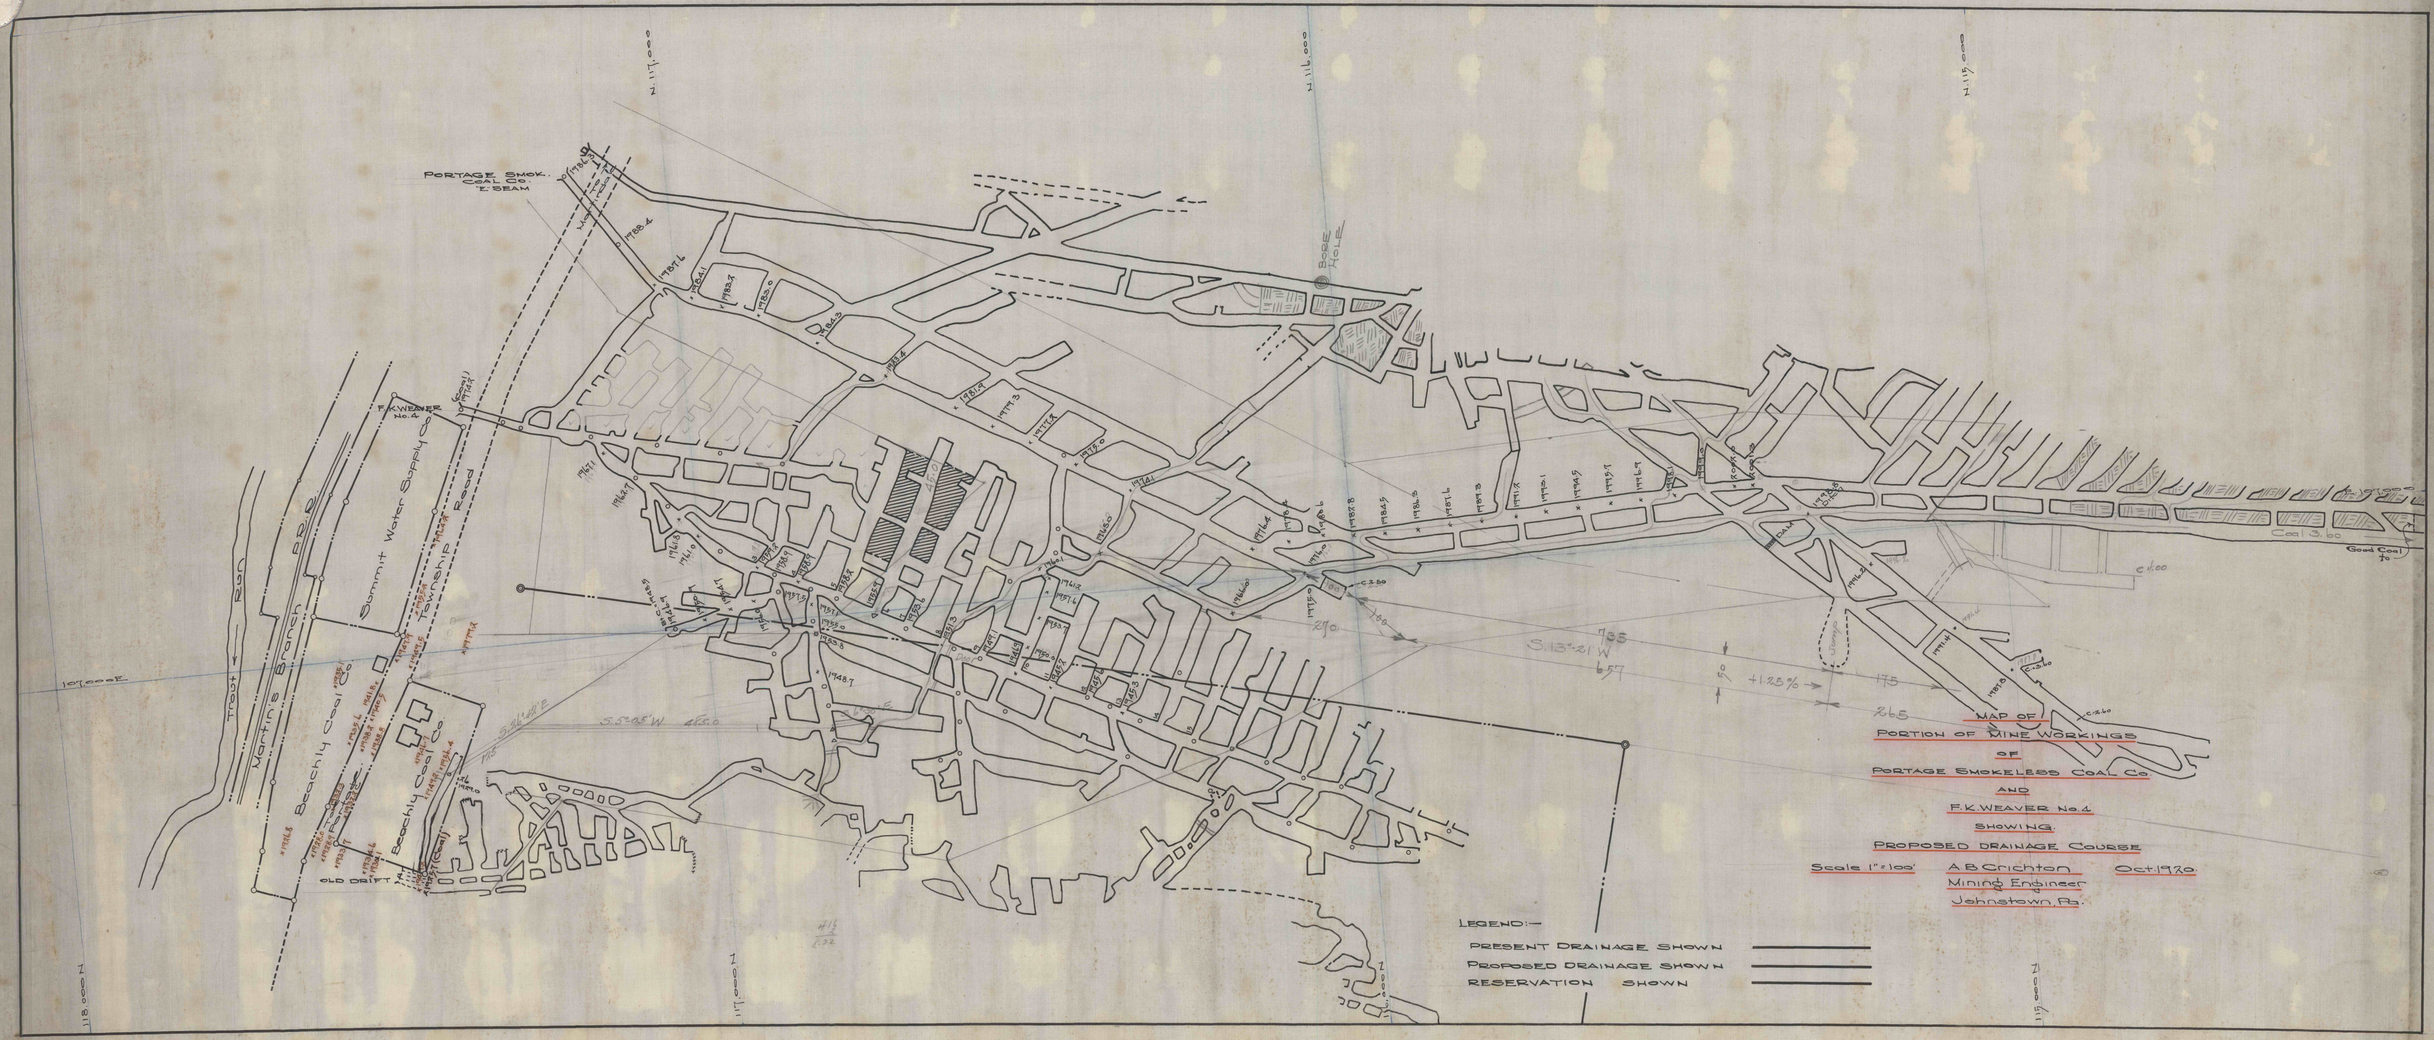
MAP OF
PORTION OF MINE WORKINGS
OF
PORTAGE SMOKELESS COAL Co.
AND
F.K. WEAVER No. 4
SHOWING
PROPOSED DRAINAGE COURSE
Scale 1" = 100'
A B Crichton
Mining Engineer
Johnstown, Pa.
Oct. 1920.
LEGEND:—
PRESENT DRAINAGE SHOWN
PROPOSED DRAINAGE SHOWN
RESERVATION SHOWN
PORTAGE SMOK. COAL Co. 'E' SEAM
BORE HOLE
F.K. WEAVER No. 4
Summit Water Supply Co.
Township Road
Martin's Branch
Trout Run
Beachly Coal Co.
OLD DRIFT
Coal 3.60
Good Coal to
S.13°-21' W
S.5°-05' W
+1.25%
107,000 E
118,000 N
117,000 N
116,000 N
115,000 N