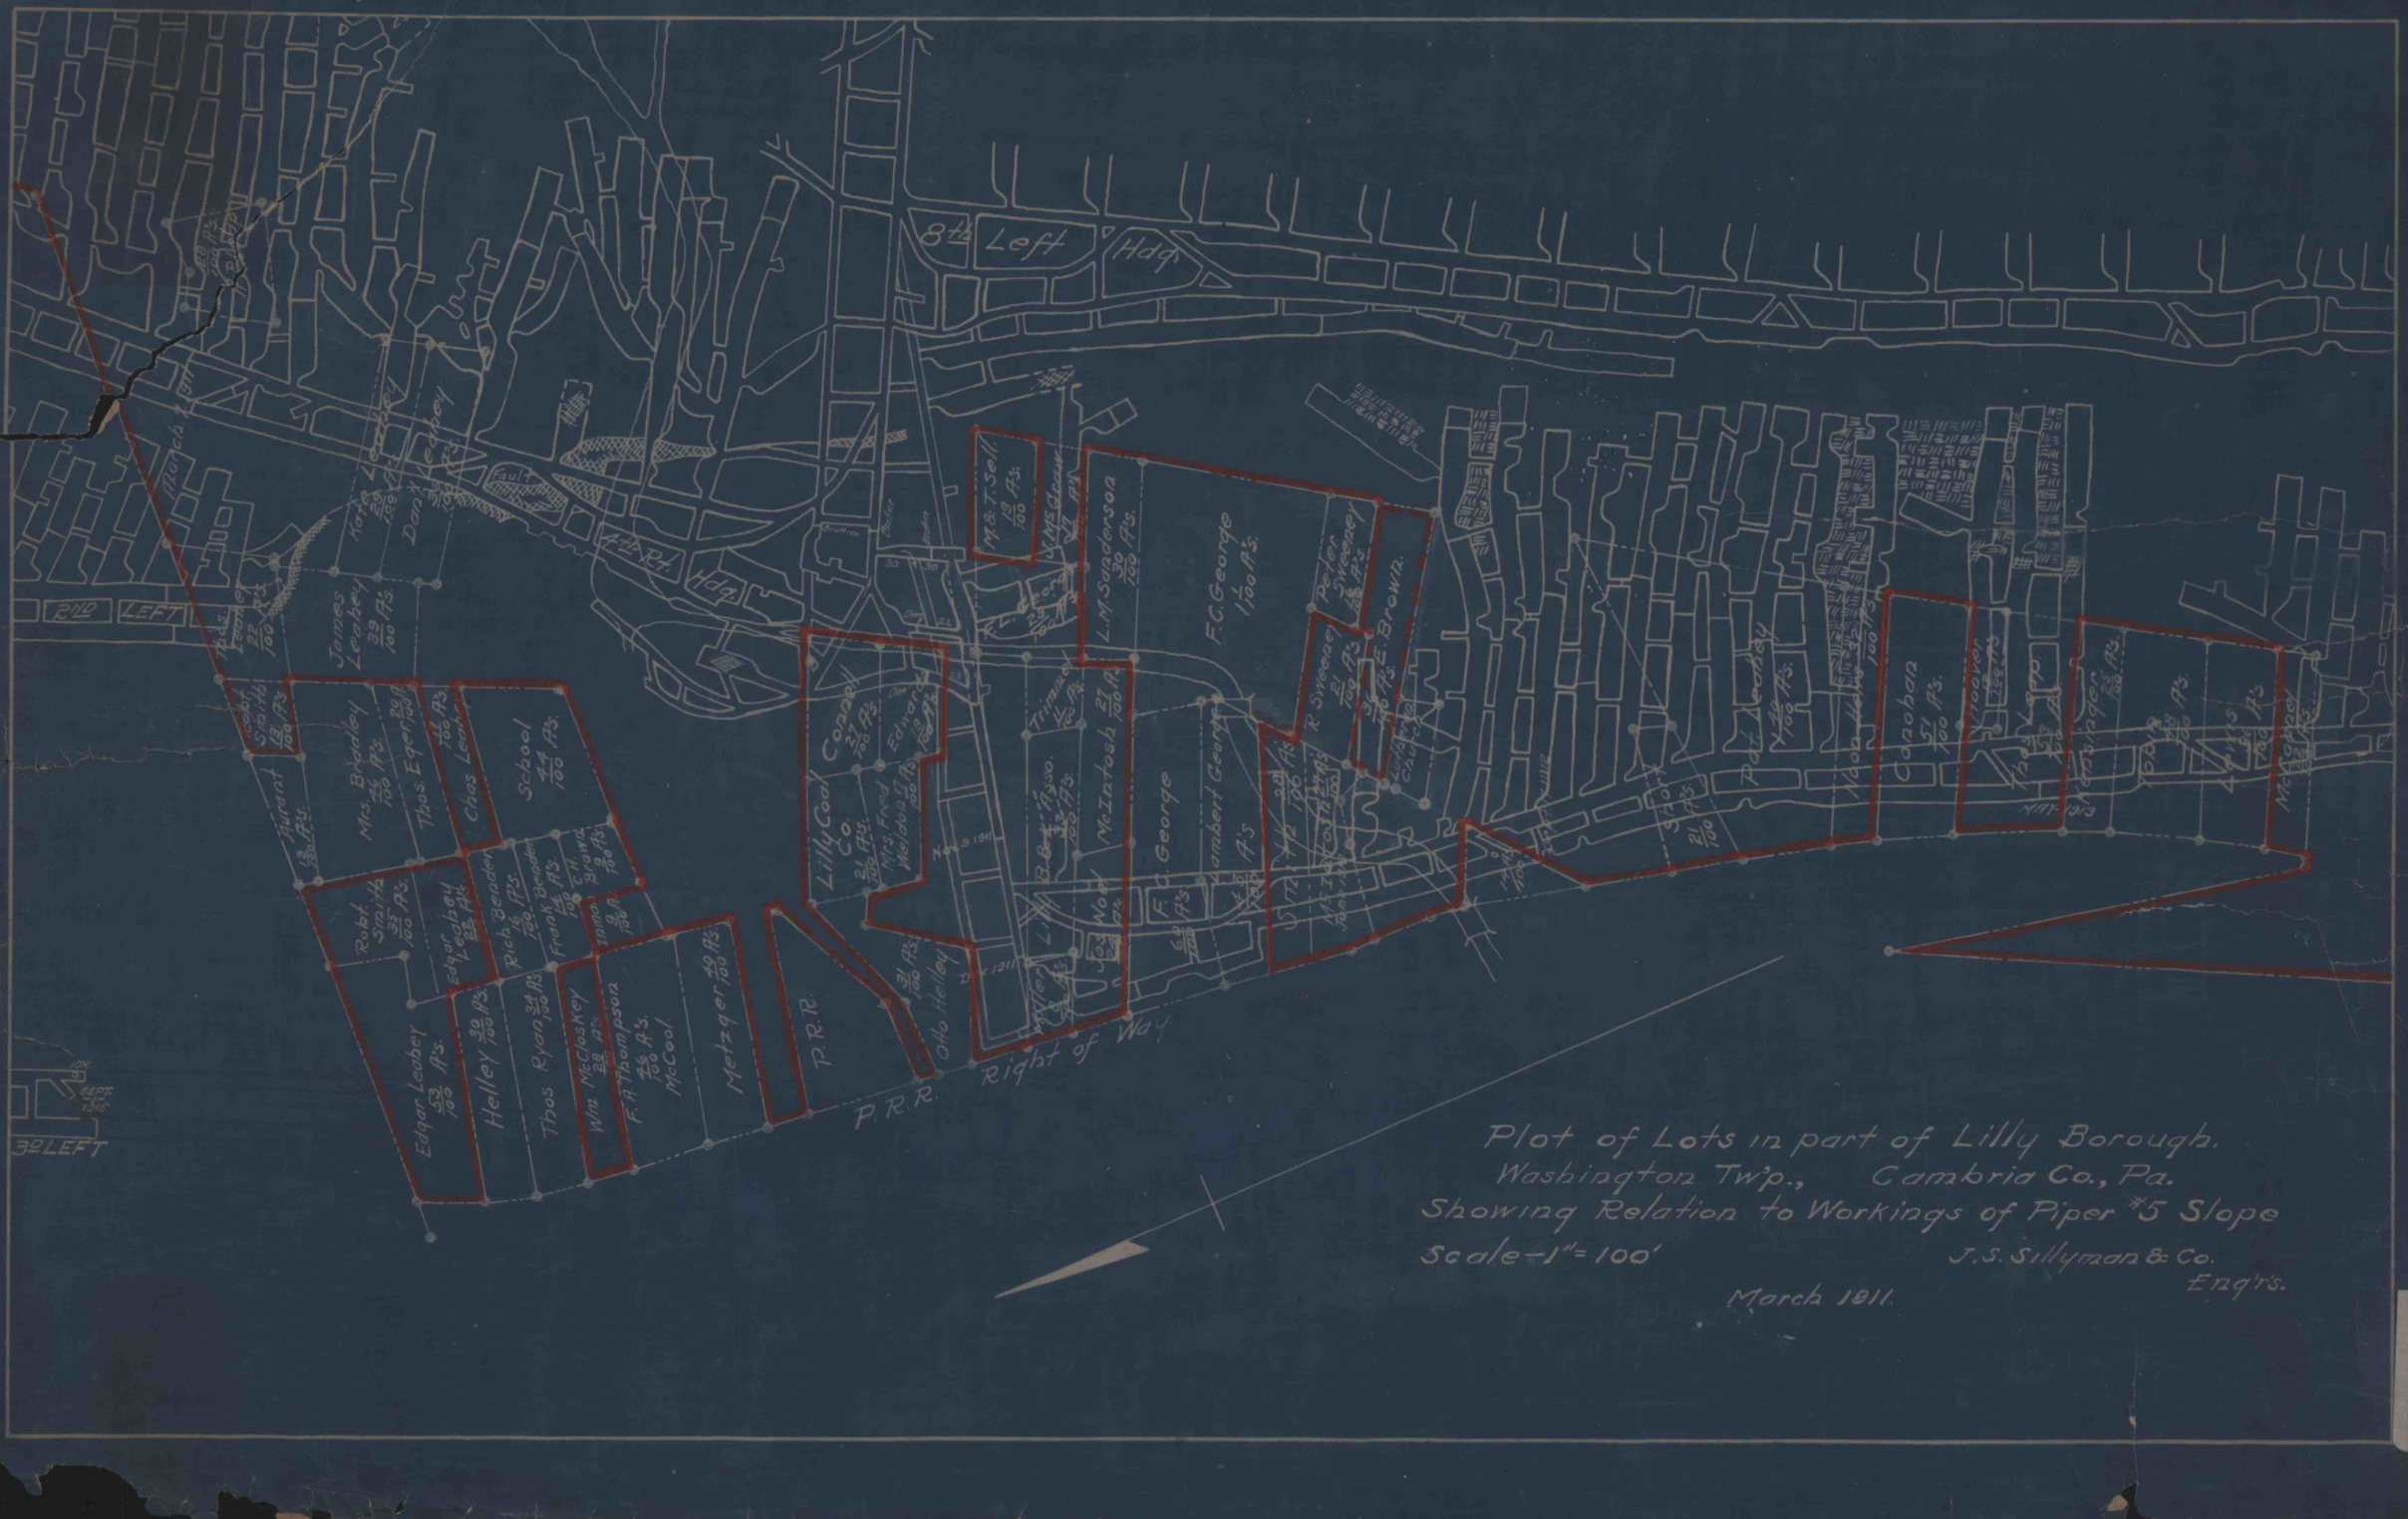
8th Left Hdq.
2nd LEFT
3rd LEFT
P.R.R. Right of Way
T.R.R.
Ohio Valley
Lilly Coal Co.
F.C. George 1/100 A's.
L.M. Sanderson
M & T Sell
Peter Sweeney
E. Brown
James Leabey
Mrs. Breakell
Thos Eyer
Chas Leabey
School
Robt. Strain
Edgar Leabey
Rich. Bender
Frank Bender
Edgar Leabey
Helley
Thos Ryan
Wm. McCloskey
F.A. Thompson
McCool
Metzger
Edgar Leabey
Plot of Lots in part of Lilly Borough,
Washington Twp., Cambria Co., Pa.
Showing Relation to Workings of Piper #5 Slope
Scale-1"=100'
J.S. Sillyman & Co.
Eng'rs.
March 1911.

F-493