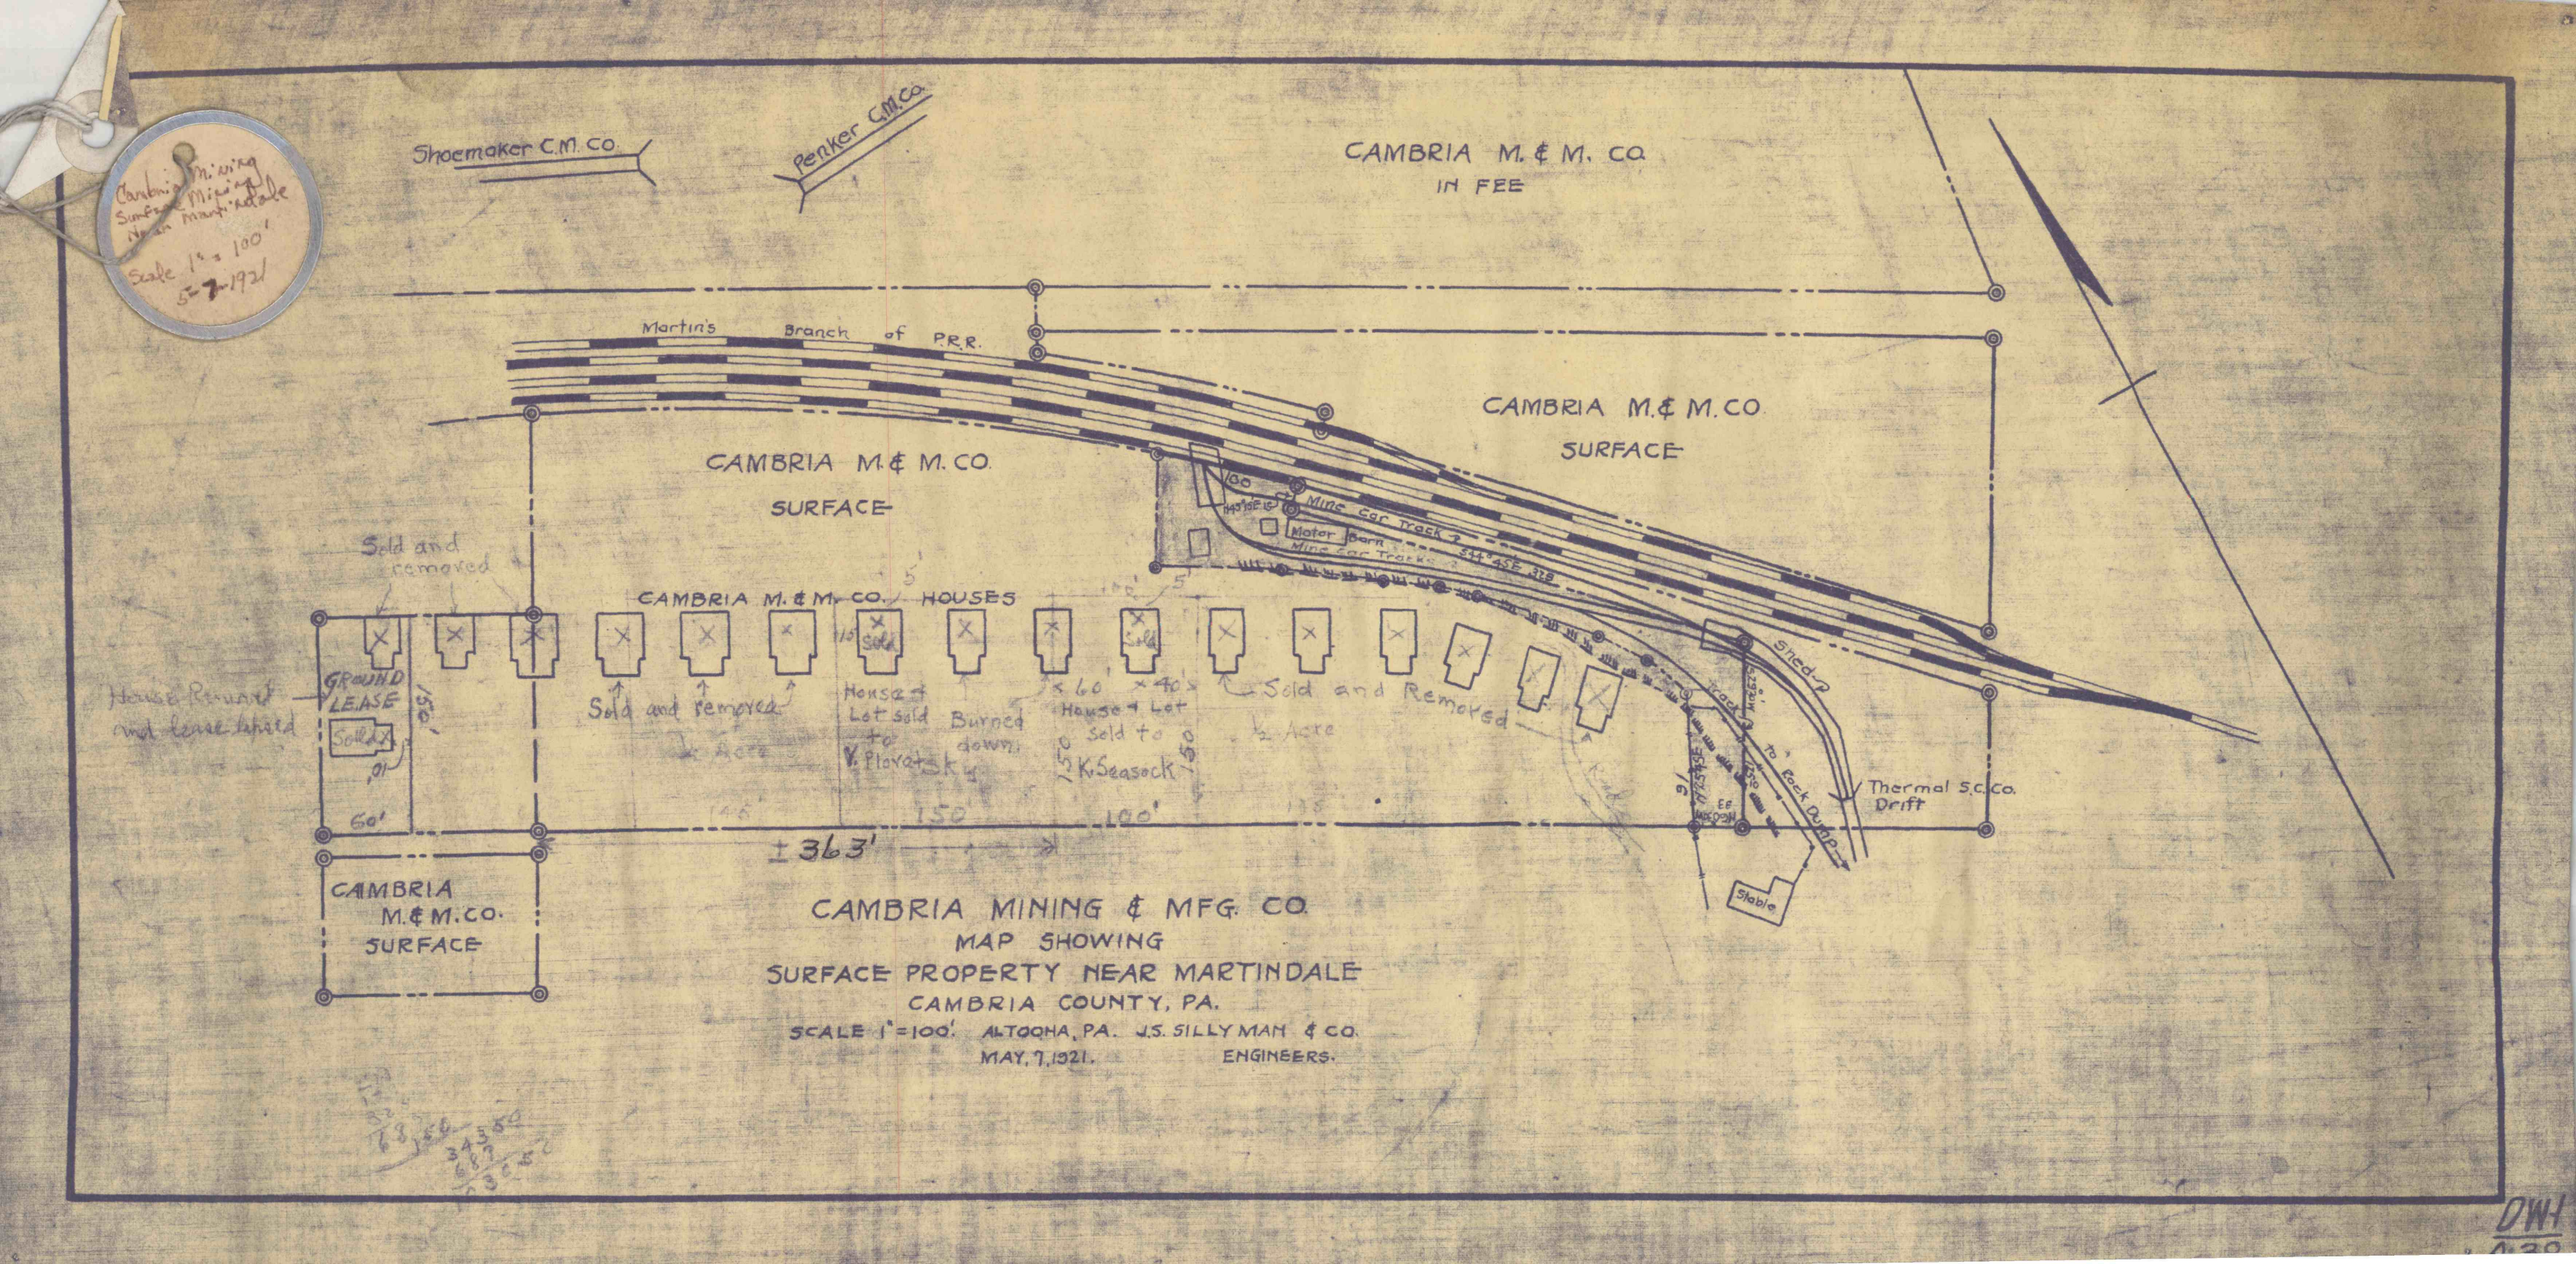
Shoemaker C.M. Co.
Penker C.M. Co.
CAMBRIA M. & M. CO.
IN FEE
Martin's Branch of P.R.R.
CAMBRIA M. & M. CO.
SURFACE
CAMBRIA M. & M. CO.
SURFACE
Mine car track
Motor barn
Mine car tracks
Sold and removed
CAMBRIA M. & M. CO. HOUSES
GROUND LEASE
Sold
House Removed and lease lapsed
Sold and removed
House & Lot sold to V. Plovatsky
Burned down
House & Lot sold to K. Seasock
Sold and Removed
Shed
Track
To Rock Dump
Thermal S.C. Co. Drift
Stable
±363'
CAMBRIA M. & M. CO. SURFACE
CAMBRIA MINING & MFG. CO.
MAP SHOWING
SURFACE PROPERTY NEAR MARTINDALE
CAMBRIA COUNTY, PA.
SCALE 1"=100'. ALTOONA, PA. J.S. SILLYMAN & CO.
MAY, 7, 1921. ENGINEERS.