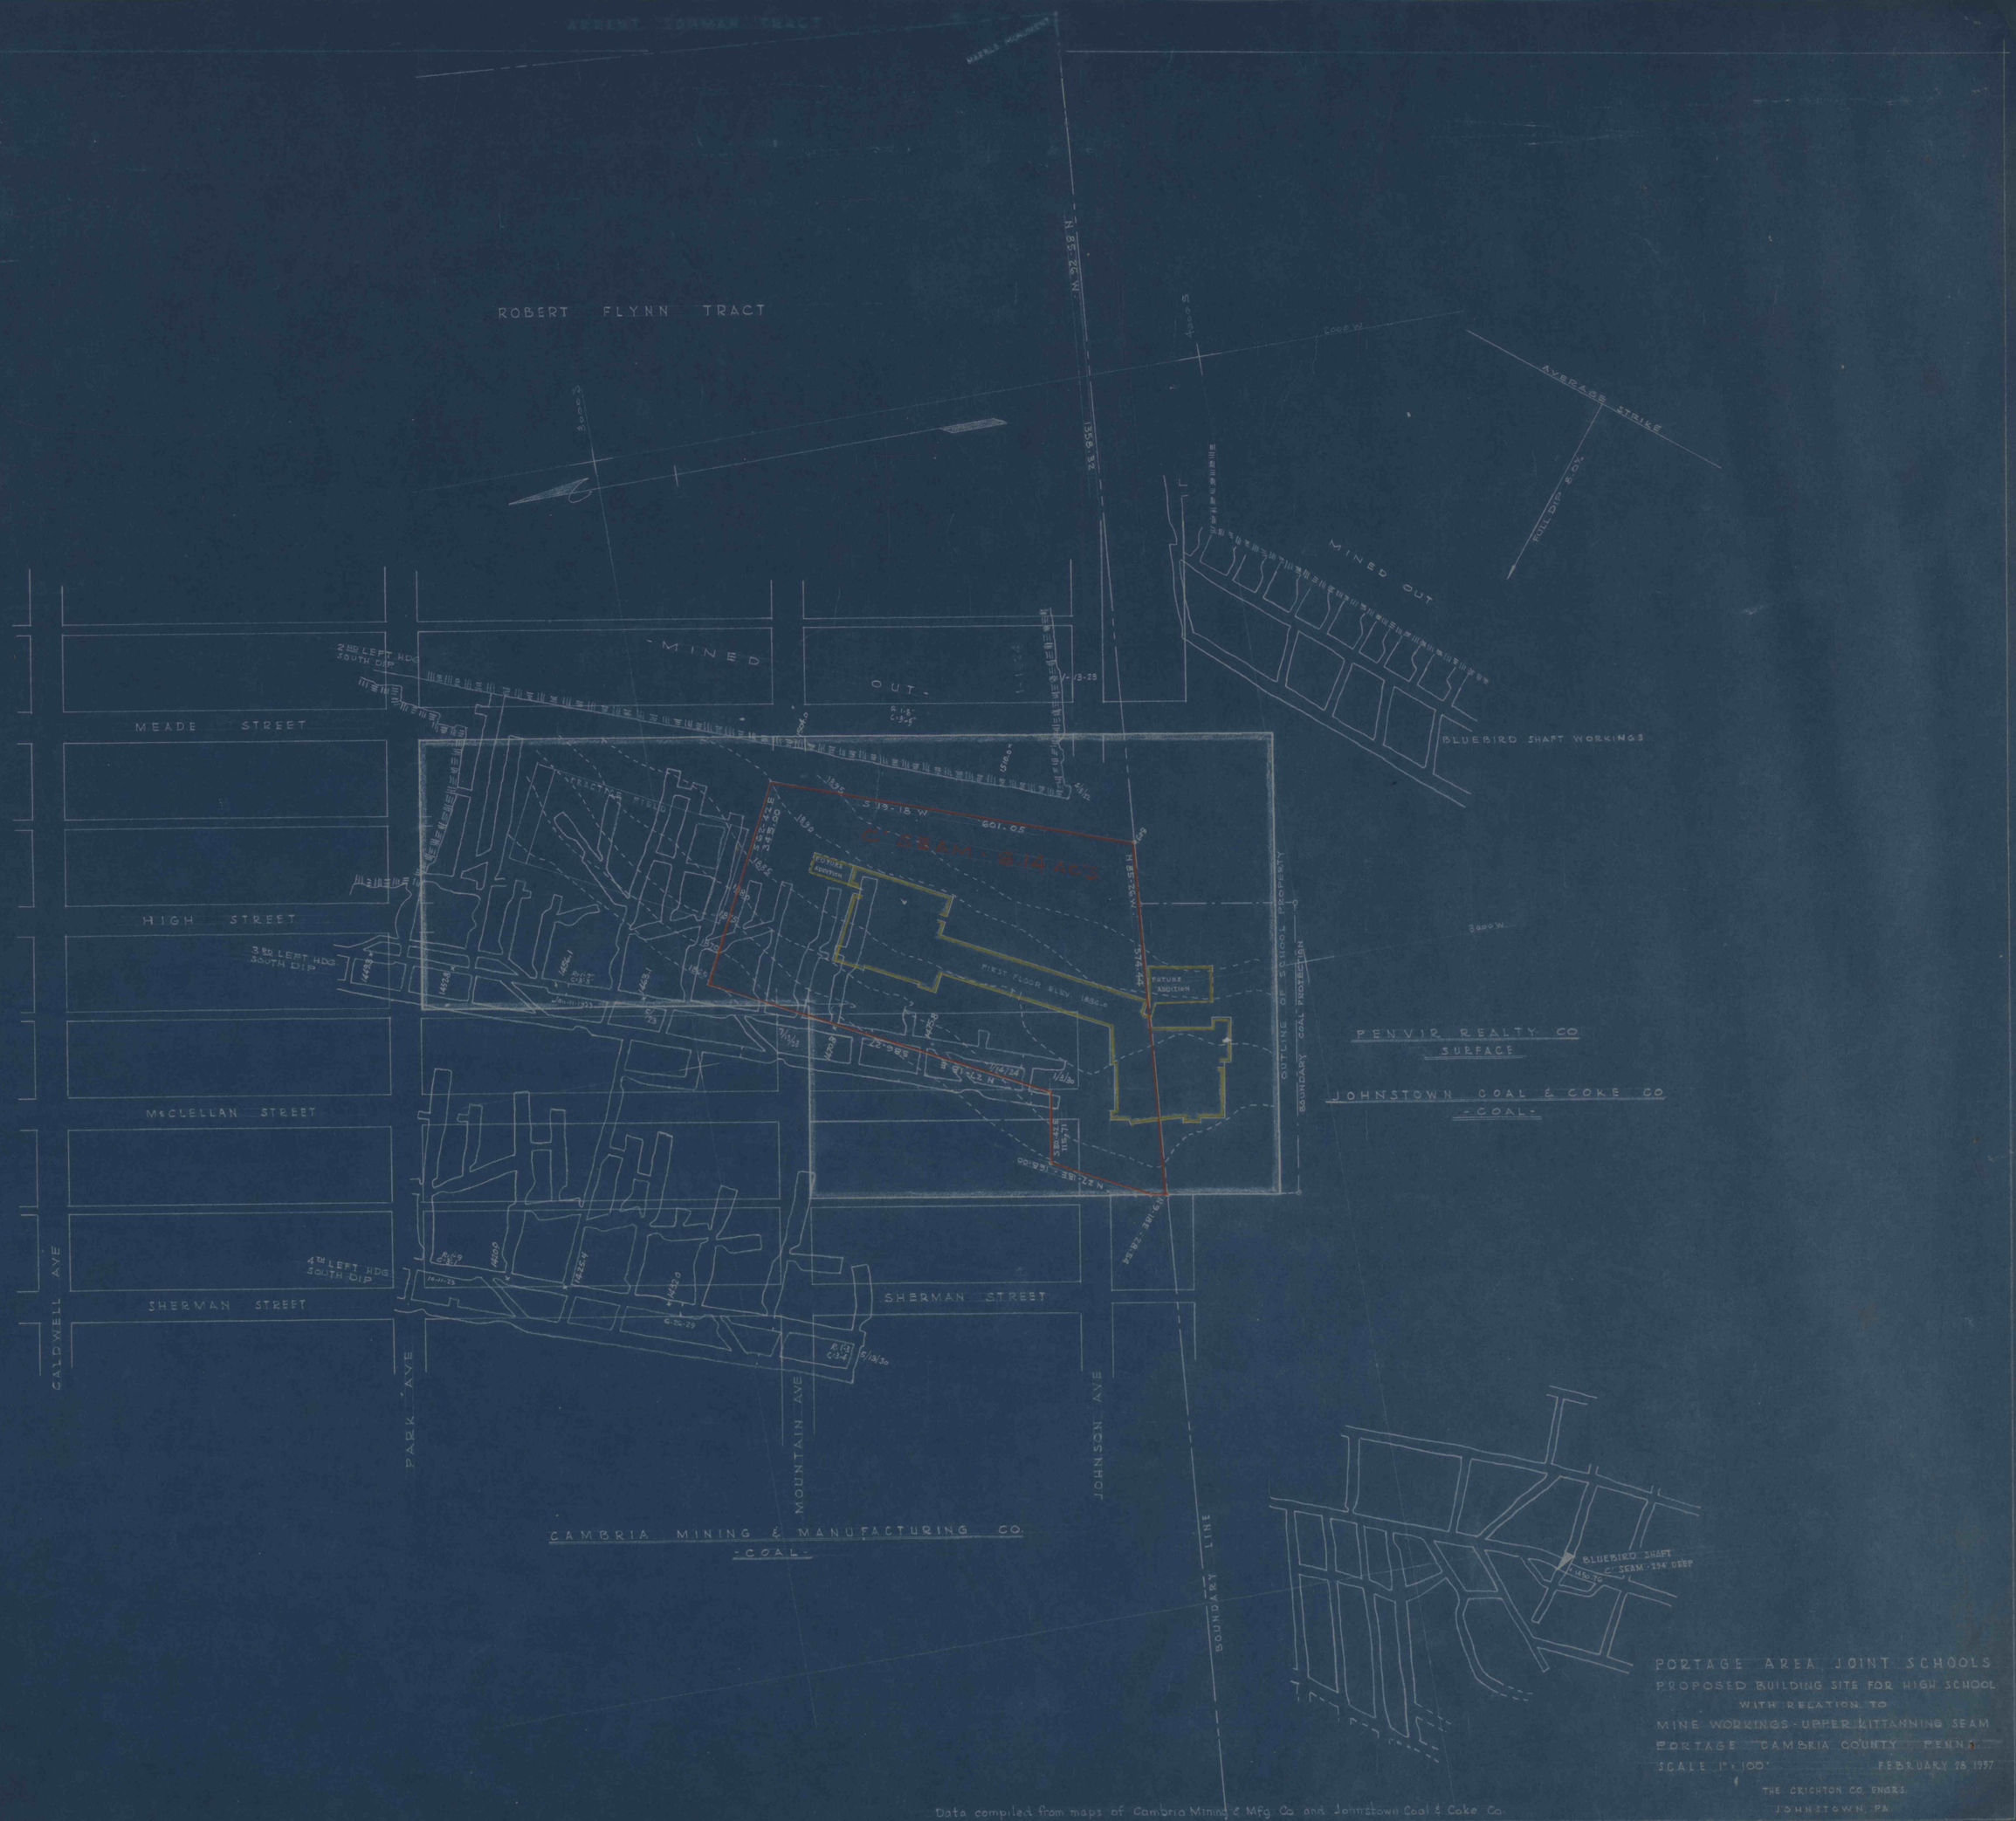
ROBERT FLYNN TRACT
MINED OUT
MINED OUT
AVERAGE STRIKE
FULL DIP 8 OX
BLUEBIRD SHAFT WORKINGS
MEADE STREET
HIGH STREET
McCLELLAN STREET
SHERMAN STREET
SHERMAN STREET
CALDWELL AVE
PARK AVE
MOUNTAIN AVE
JOHNSON AVE
BOUNDARY LINE
OUTLINE OF SCHOOL PROPERTY
BOUNDARY COAL PROTECTION
PENVIR REALTY CO
SURFACE
JOHNSTOWN COAL & COKE CO
-COAL-
CAMBRIA MINING & MANUFACTURING CO.
-COAL-
BLUEBIRD SHAFT
C' SEAM - 294' DEEP
PORTAGE AREA JOINT SCHOOLS
PROPOSED BUILDING SITE FOR HIGH SCHOOL
WITH RELATION TO
MINE WORKINGS - UPPER KITTANNING SEAM
PORTAGE CAMBRIA COUNTY PENNA.
SCALE 1" = 100'
FEBRUARY 28, 1957
THE CRICHTON CO. ENGRS.
JOHNSTOWN, PA.
Data compiled from maps of Cambria Mining & Mfg. Co. and Johnstown Coal & Coke Co.