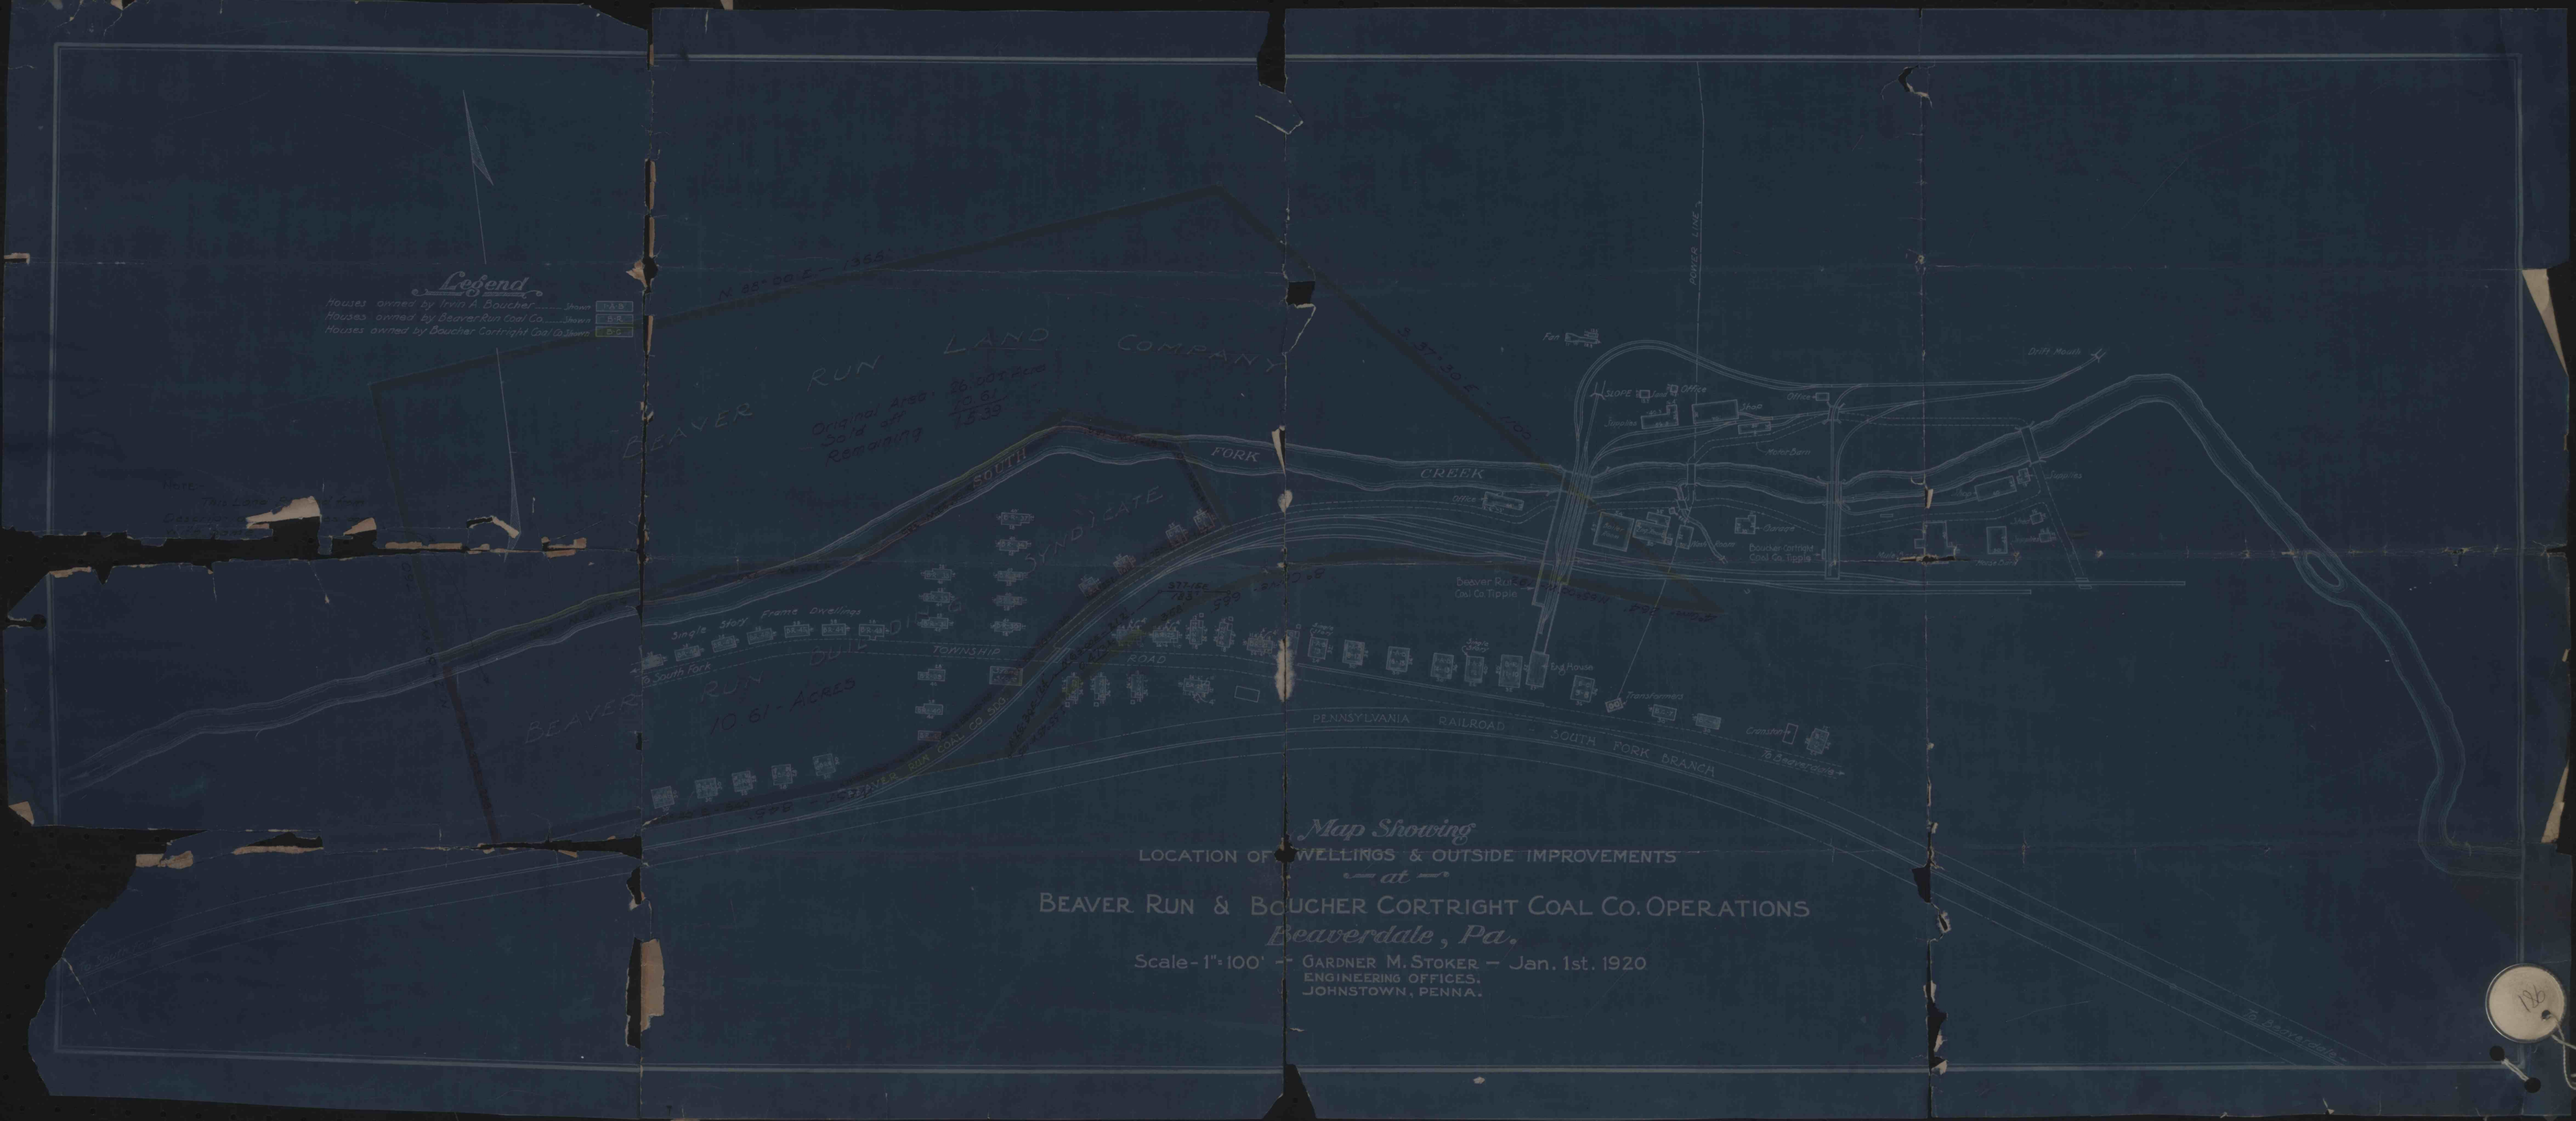
Legend
Houses owned by Irvin A. Boucher ..... Shown
Houses owned by Beaver Run Coal Co. ..... Shown
Houses owned by Boucher Cortright Coal Co. Shown
BEAVER RUN LAND COMPANY
Original Area 28.00 Acres
Sold off 20.61
Remaining 7.39
SOUTH FORK CREEK
SYNDICATE
BEAVER RUN
70.61 Acres
TOWNSHIP ROAD
Sing'le Story Frame Dwellings
To South Fork
PENNSYLVANIA RAILROAD - SOUTH FORK BRANCH
To Beaverdale
POWER LINE
Fan
Drift Mouth
Office
Stable
Motor Barn
Screen
Boucher Cortright Coal Co. Tipple
Beaver Run Coal Co Tipple
Trg House
Transformer
Crusher
Map Showing
LOCATION OF DWELLINGS & OUTSIDE IMPROVEMENTS
— at —
BEAVER RUN & BOUCHER CORTRIGHT COAL CO. OPERATIONS
Beaverdale, Pa.
Scale - 1" = 100' — GARDNER M. STOKER — Jan. 1st. 1920
ENGINEERING OFFICES.
JOHNSTOWN, PENNA.