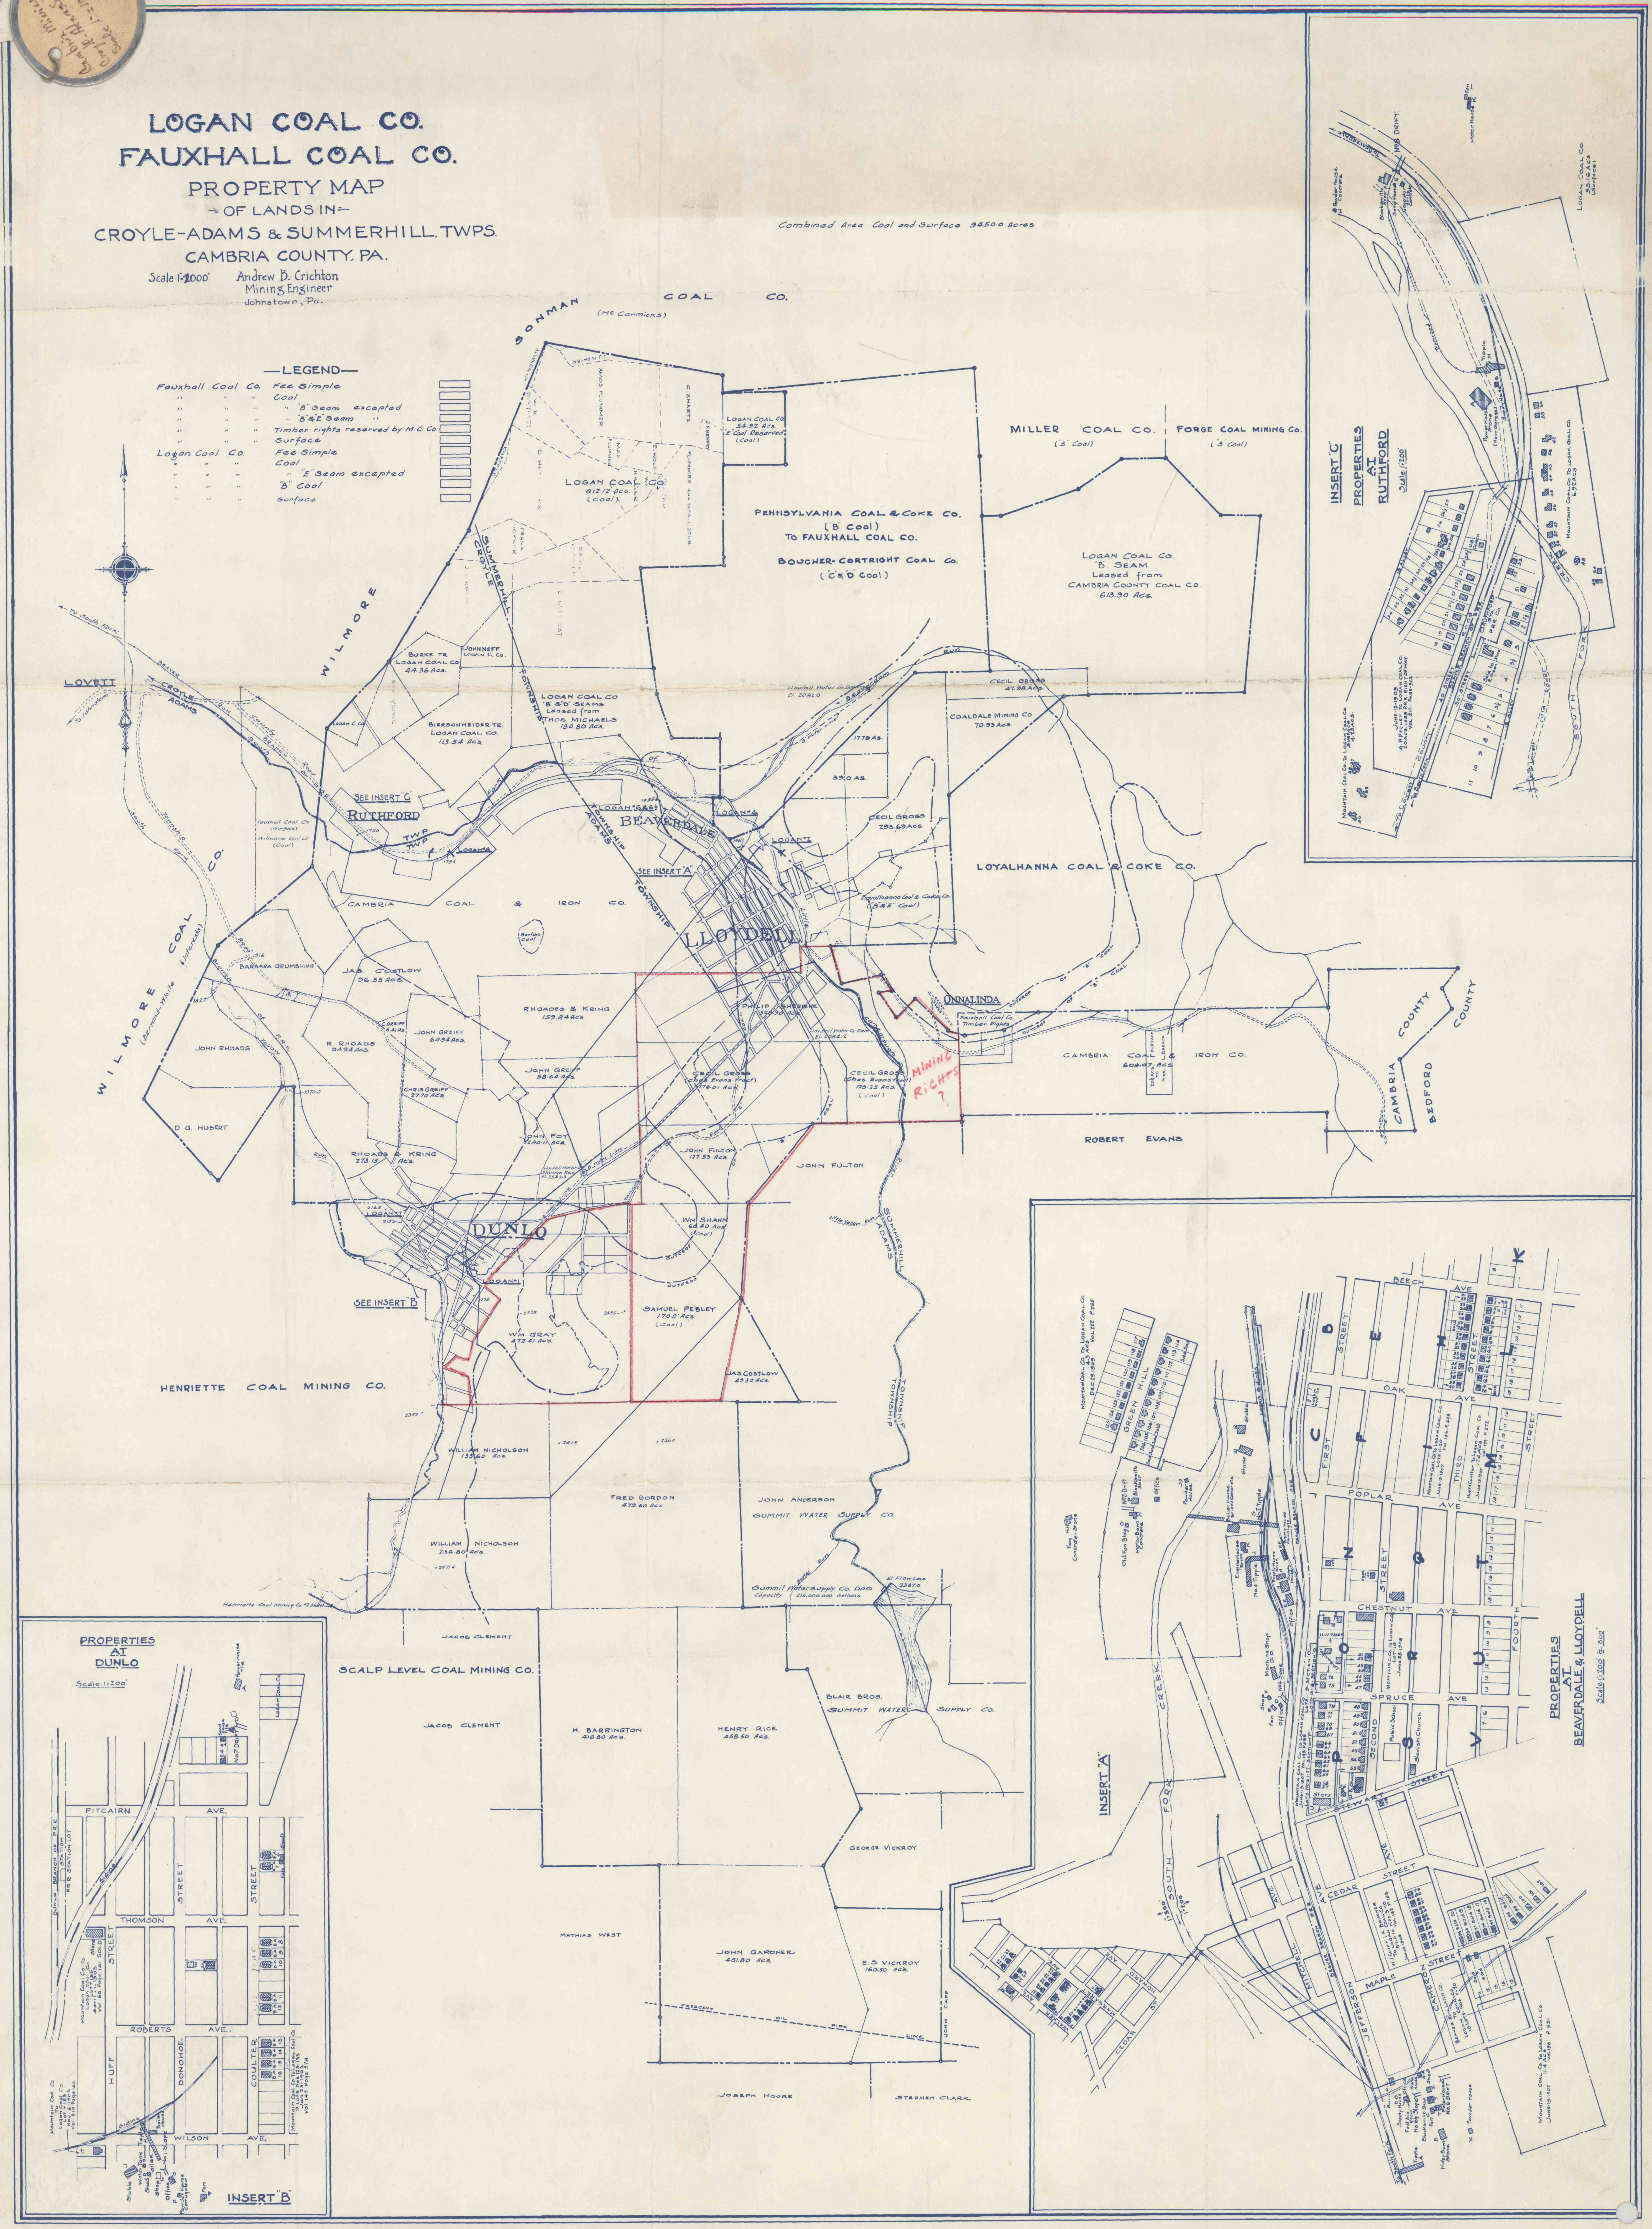
LOGAN COAL CO.
FAUXHALL COAL CO.
PROPERTY MAP
OF LANDS IN
CROYLE-ADAMS & SUMMERHILL. TWPS.
CAMBRIA COUNTY. PA.
Scale 1"=2000'
Andrew B. Crichton
Mining Engineer
Johnstown, Pa.
Combined Area Coal and Surface 9450.0 Acres
LEGEND
Fauxhall Coal Co. Fee Simple
Coal
"B" Seam excepted
"B"&"E" Seam "
Timber rights reserved by M.C. Co.
Surface
Logan Coal Co. Fee Simple
Coal
"E" Seam excepted
"B" Coal
Surface
SONMAN COAL CO.
(Mc Cormicks)
LOGAN COAL CO
812.12 Acs.
(Coal)
Logan Coal Co
54.92 Acs.
"E" Coal Reserved
(Coal)
PENNSYLVANIA COAL & COKE CO.
("B" Coal)
TO FAUXHALL COAL CO.
BOUCHER-CORTRIGHT COAL CO.
("C&D" Coal)
MILLER COAL CO.
("B" Coal)
FORGE COAL MINING Co.
("B" Coal)
LOGAN COAL CO.
"B" SEAM
Leased from
CAMBRIA COUNTY COAL CO
613.90 Acs.
WILMORE
SUMMERHILL
CROYLE
TOWNSHIP
ADAMS
LOVETT
To South Fork
To Johnstown
BURKE TR.
LOGAN COAL CO
44.36 Acs.
JOHN NEFF
LOGAN C. Co.
LOGAN C. Co
BIERSCHNEIDER TR.
LOGAN COAL CO.
113.54 Acs.
LOGAN COAL CO
"B" & "D" SEAMS
Leased from
THOS. MICHAELS
180.80 Acs.
Lloydell Water Co. Dam
El. 2082.0
CECIL GROSS
47.98 Acs.
COALDALE MINING CO.
70.93 Acs.
17.79 As.
39.0 As.
CECIL GROSS
293.69 Acs.
SEE INSERT "C"
RUTHFORD
Fauxhall Coal Co. (Surface)
Wilmore Coal Co. (Coal)
LOGAN No 4
LOGAN No 6&6½
LOGAN No 7
LOGAN No 9
BEAVERDALE
SEE INSERT "A"
LLOYDELL
LOYALHANNA COAL & COKE CO.
Loyalhanna Coal & Coke Co.
("B"&"E" Coal)
CAMBRIA COAL & IRON CO.
Barton Coal
WILMORE COAL CO.
(Berwind-White Interests)
BARBARA GRUMBLING
JAS. COSTLOW
96.55 Acs.
RHOADES & KRING
159.84 Acs.
JOHN RHOADS
R. RHOADS
94.94 Acs.
C. GREIFF
6.41 As.
JOHN GREIFF
64.94 Acs.
JOHN GREIFF
58.64 Acs.
CHRIS GREIFF
27.70 Acs.
PHILIP SHERBINE
328.90 Acs.
Lloydell Water Co. Dam
El. 2084.7
ONNALINDA
Fauxhall Coal Co
Timber Rights
CECIL GROSS
(Chas. Evans Tract)
178.01 Acs.
CECIL GROSS
(Chas. Evans Tract)
139.25 Acs.
(Coal)
MINING RIGHTS ?
CAMBRIA COAL & IRON CO.
609.07 Acs.
20.8 Acs. to Mrs. L. Brenco Surface
CAMBRIA COUNTY
BEDFORD COUNTY
ROBERT EVANS
D. G. HUBERT
JOHN FOY
240.11 Acs.
RHOADS & KRING
273.15 Acs.
Lloydell Water Storage Res.
JOHN FULTON
127.53 Acs.
JOHN FULTON
DUNLO
LOGAN No 1
SEE INSERT "B"
WM SHANK
60.40 Acs.
(Coal)
OUTCROP
SAMUEL PEBLEY
170.0 Acs.
(Coal)
WM GRAY
472.41 Acs.
JAS. COSTLOW
49.30 Acs.
HENRIETTE COAL MINING CO.
Little Yellow Run
SUMMERHILL
ADAMS
TOWNSHIP
WILLIAM NICHOLSON
133.60 Acs.
FRED GORDON
479.60 Acs.
JOHN ANDERSON
SUMMIT WATER SUPPLY CO.
WILLIAM NICHOLSON
236.80 Acs.
Summit Water Supply Co. Dam
Capacity 215.000.000 Gallons
El. Flow Line 2387.0
Henriette Coal Mining Co. No 2 Shaft
JACOB CLEMENT
SCALP LEVEL COAL MINING CO.
JACOB CLEMENT
H. BARRINGTON
416.80 Acs.
HENRY RICE
458.50 Acs.
BLAIR BROS.
SUMMIT WATER SUPPLY CO.
GEORGE VICKROY
MATHIAS WEST
JOHN GARDNER
451.80 Acs.
E. S. VICKROY
160.50 Acs.
CRESCENT OIL PIPE LINE
JOHN CAPP
JOSEPH MOORE
STEPHEN CLARK
INSERT "C"
PROPERTIES AT RUTHFORD
Scale 1"=200'
No 8 DRIFT
LOGAN COAL CO.
55.16 Acs
(Surface)
MOUNTAIN COAL CO. TO LOGAN COAL CO.
6.92 ACS
JUNE 12. 1909
A. P. PERLEY TO LOGAN COAL CO.
RUTHFORD STA. P.R.R. Co.
SOUTH FORK
INSERT "A"
PROPERTIES AT BEAVERDALE & LLOYDELL
Scale 1"=200' & 300'
GREEN HILL
MOUNTAIN COAL CO. TO LOGAN COAL CO.
43 Acs
DEC. 29. 1909 VOL 222 P.255
BEECH AVE
OAK AVE
POPLAR AVE
CHESTNUT AVE
SPRUCE AVE
FIRST STREET
STREET
THIRD STREET
FOURTH STREET
SECOND
Public School
Slavish Church
STEWART STREET
CEDAR STREET
MAPLE STREET
CAMERON STREET
JEFFERSON
MITCHELL AVE
HOWARD AVE
MARGARET
WALKER AVE
CEDAR ST.
SOUTH FORK CREEK
No 2 Tipple
No 4 Tipple
No 6 DRIFT
Powder House
MOUNTAIN COAL CO. TO LOGAN COAL CO.
11.4 Acs
JUNE 19. 1907 VOL. 196 P. 531
INSERT "B"
PROPERTIES AT DUNLO
Scale 1"=200'
PITCAIRN AVE.
THOMSON AVE.
ROBERTS AVE.
WILSON AVE.
HUFF STREET
DONOHOE
COULTER
STREET
DUNLO BRANCH OF P.R.R.
P.R.R. STATION LOT
Siding
No 7 DRIFT
LOGAN COAL Co
No 1 SLOPE