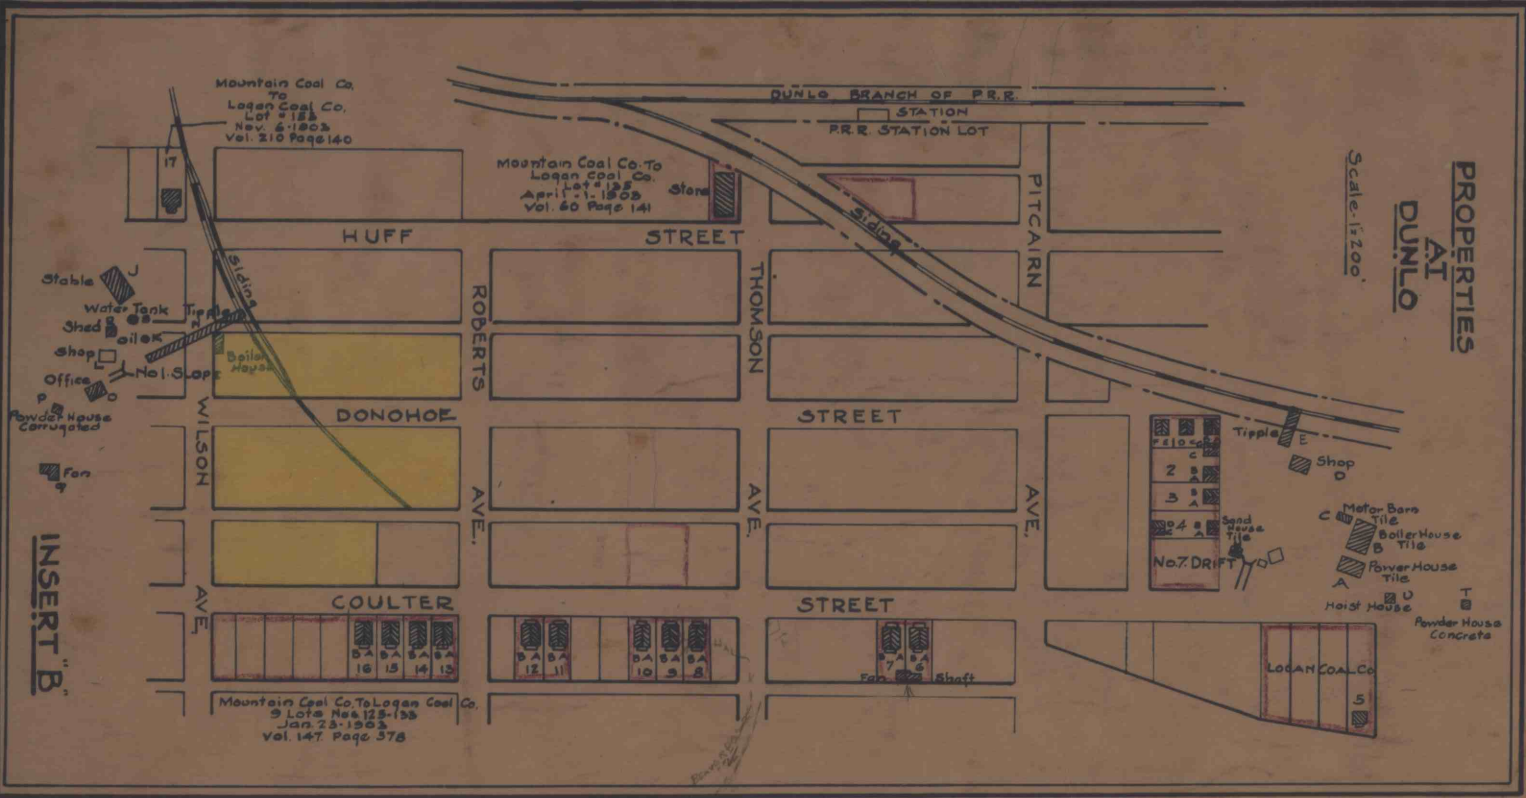
PROPERTIES AT DUNLO
Scale-1:200'
INSERT "B"
DUNLO BRANCH OF P.R.R.
STATION
P.R.R. STATION LOT
Mountain Coal Co. To Logan Coal Co. Lot #125 Nov. 6-1903 Vol. 210 Page 140
Mountain Coal Co. To Logan Coal Co. Lot #125 April 1-1903 Vol. 60 Page 141
Store
HUFF STREET
PITCAIRN
THOMSON
ROBERTS
WILSON
AVE.
DONOHOE STREET
COULTER STREET
Sidings
Stable
Water Tank
Shed
Boiler
Shop
Office
Powder House Corrugated
Fan
Tipple
Boiler House
No.1 Slope
No.7 DRIFT
Sand House Tile
Shop
Motor Barn Tile
Boiler House Tile
Power House Tile
Hoist House
Powder House Concrete
Fan
Shaft
LOGAN COAL CO
Mountain Coal Co. To Logan Coal Co. 9 Lots Nos. 125-133 Jan. 28-1903 Vol. 147 Page 378