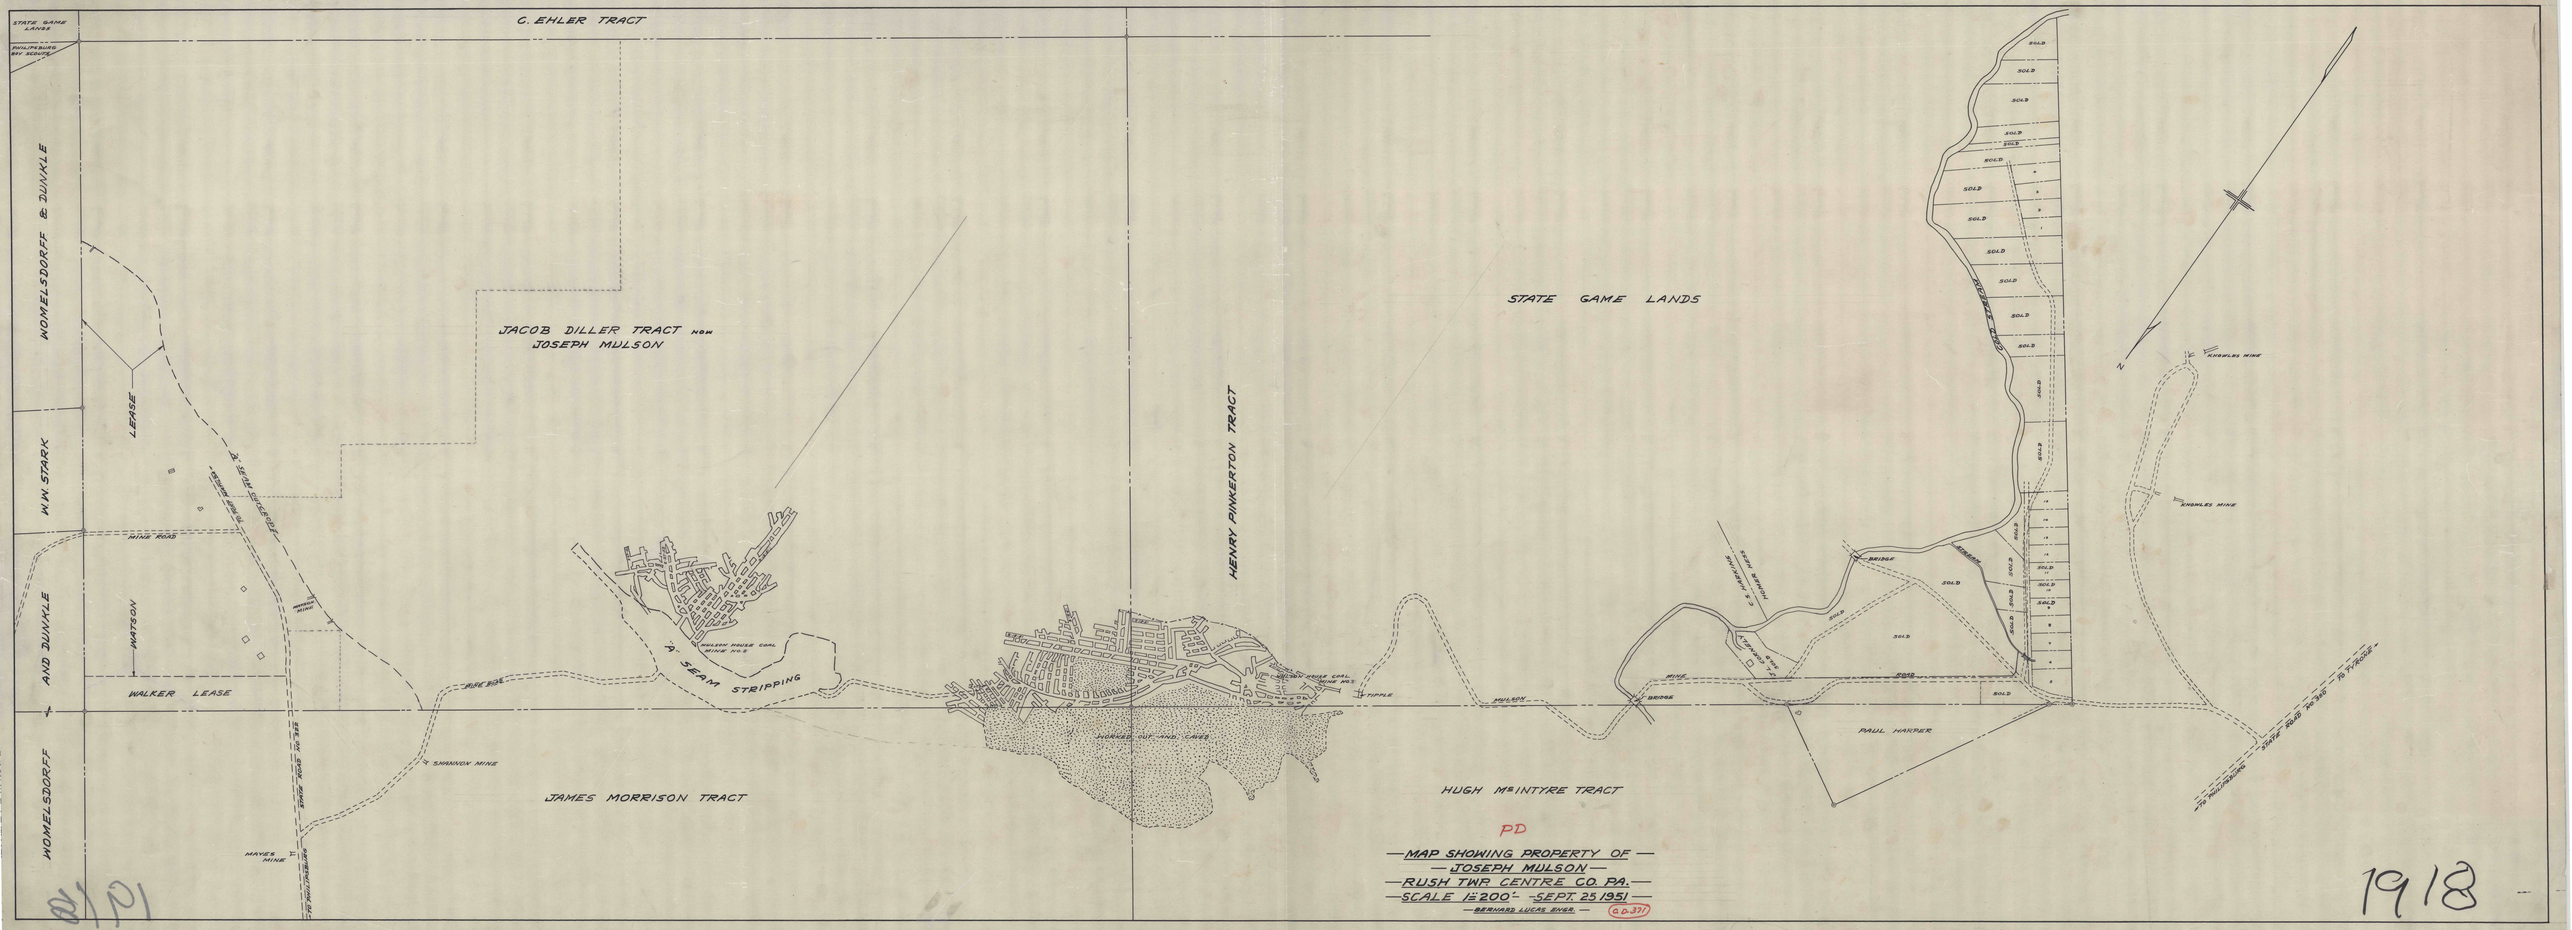
C. EHLER TRACT
STATE GAME LANDS
PHILLIPSBURG BAY SCENTS
WOMELSDORFF & DUNKLE
W. N. STARK
AND DUNKLE
WOMELSDORFF
JACOB DILLER TRACT NOW JOSEPH MULSON
LEASE
MINE ROAD
WATSON
WALKER LEASE
"A" SEAM STRIPPING
MULSON HOUSE COAL MINE NO. 2
HENRY PINKERTON TRACT
JUNKED OUT AND CAVE
TIPPLE
MULSON
BRIDGE
MINE
SHANNON MINE
JAMES MORRISON TRACT
HUGH McINTYRE TRACT
PAUL HARPER
SOLD
KNOWLES MINE
N
PD
—MAP SHOWING PROPERTY OF—
—JOSEPH MULSON—
—RUSH TWP. CENTRE CO. PA.—
—SCALE 1"=200'— —SEPT. 25 1951—
—BERNARD LUCAS, ENGR.—
G.D.-371
1918