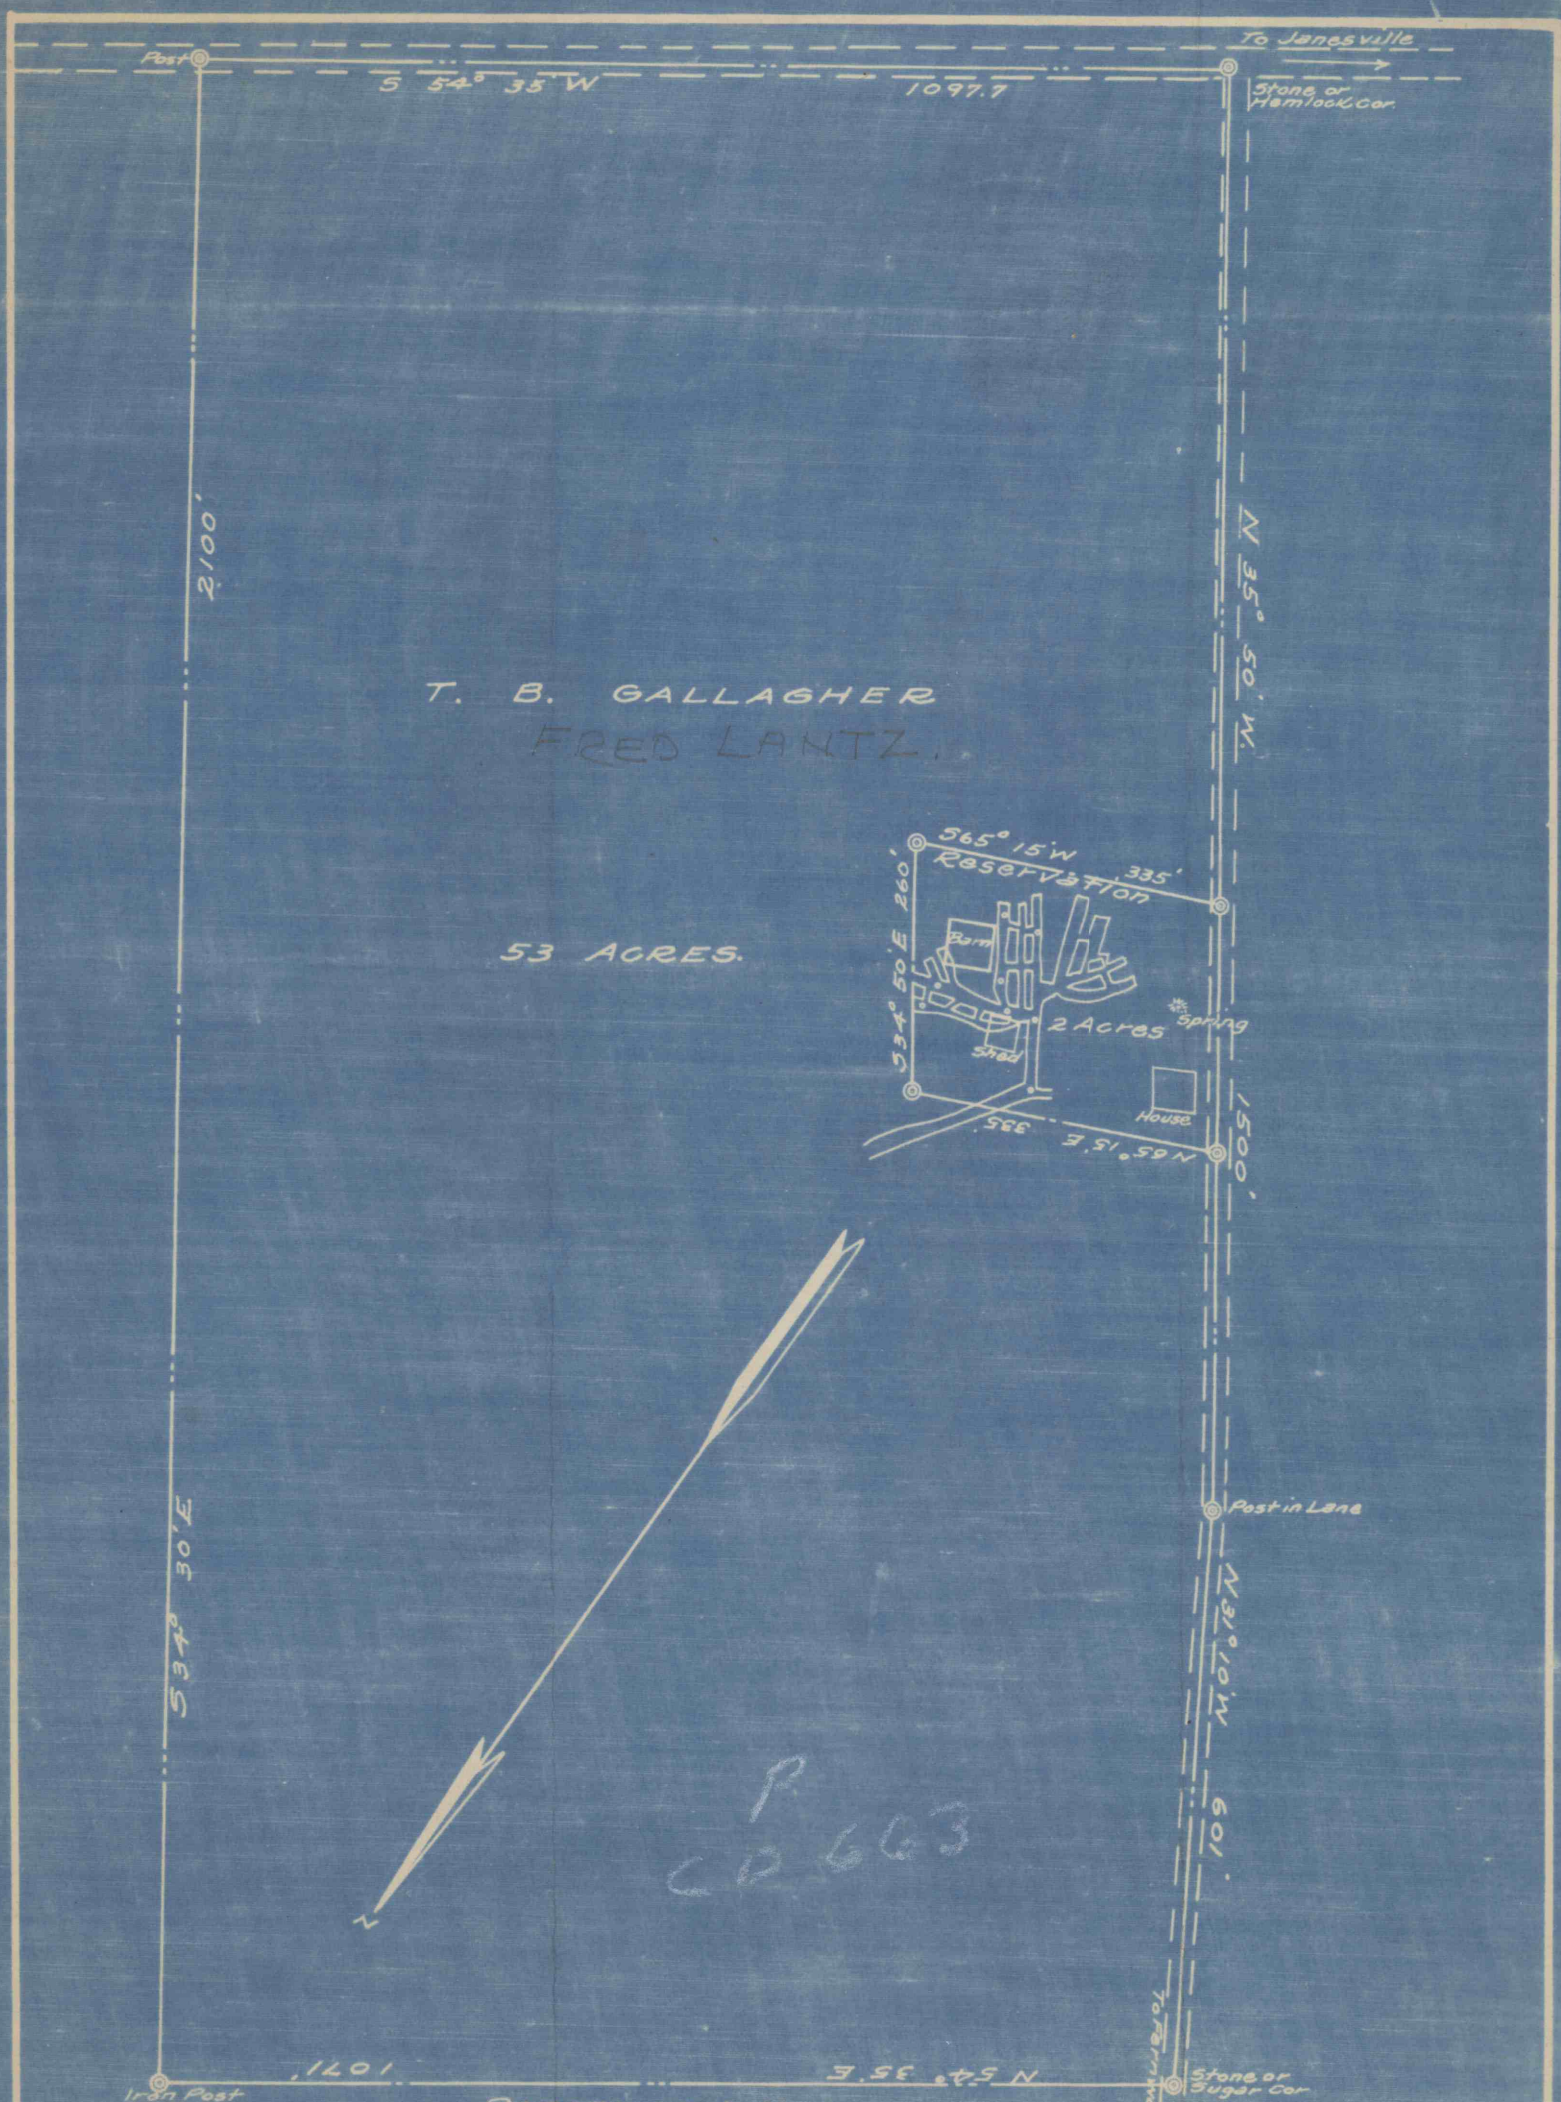

PARCEL OF LAND
SITUATED IN GEULICH TWP., CLEARFIELD COUNTY, PENNA.
CONVEYED BY SHADROCK STANLEY TO T. B. GALLAGHER. DESCRIBED AS FOLLOWS,
BEGINNING AT STONE OR HEMLOCK CORNER ON ROAD

THENCE THROUGH LANE N 35° 50' W 1500' TO POST
" " " N 31° 10' W 601' TO STONE
" N 54° 35' E 1071' TO IRON POST
" S 34° 30' E 2100' TO POST IN ROAD
" ALONG ROAD FROM GINTER TO JANESVILLE S 54° 35' W 1097.7 TO PLACE BEG.
CONTAINING 53 ACRES MORE OR LESS

P
C.D. 663

SCALE 1" = 200'

T. A. ZEIGLER ENGR.

3460