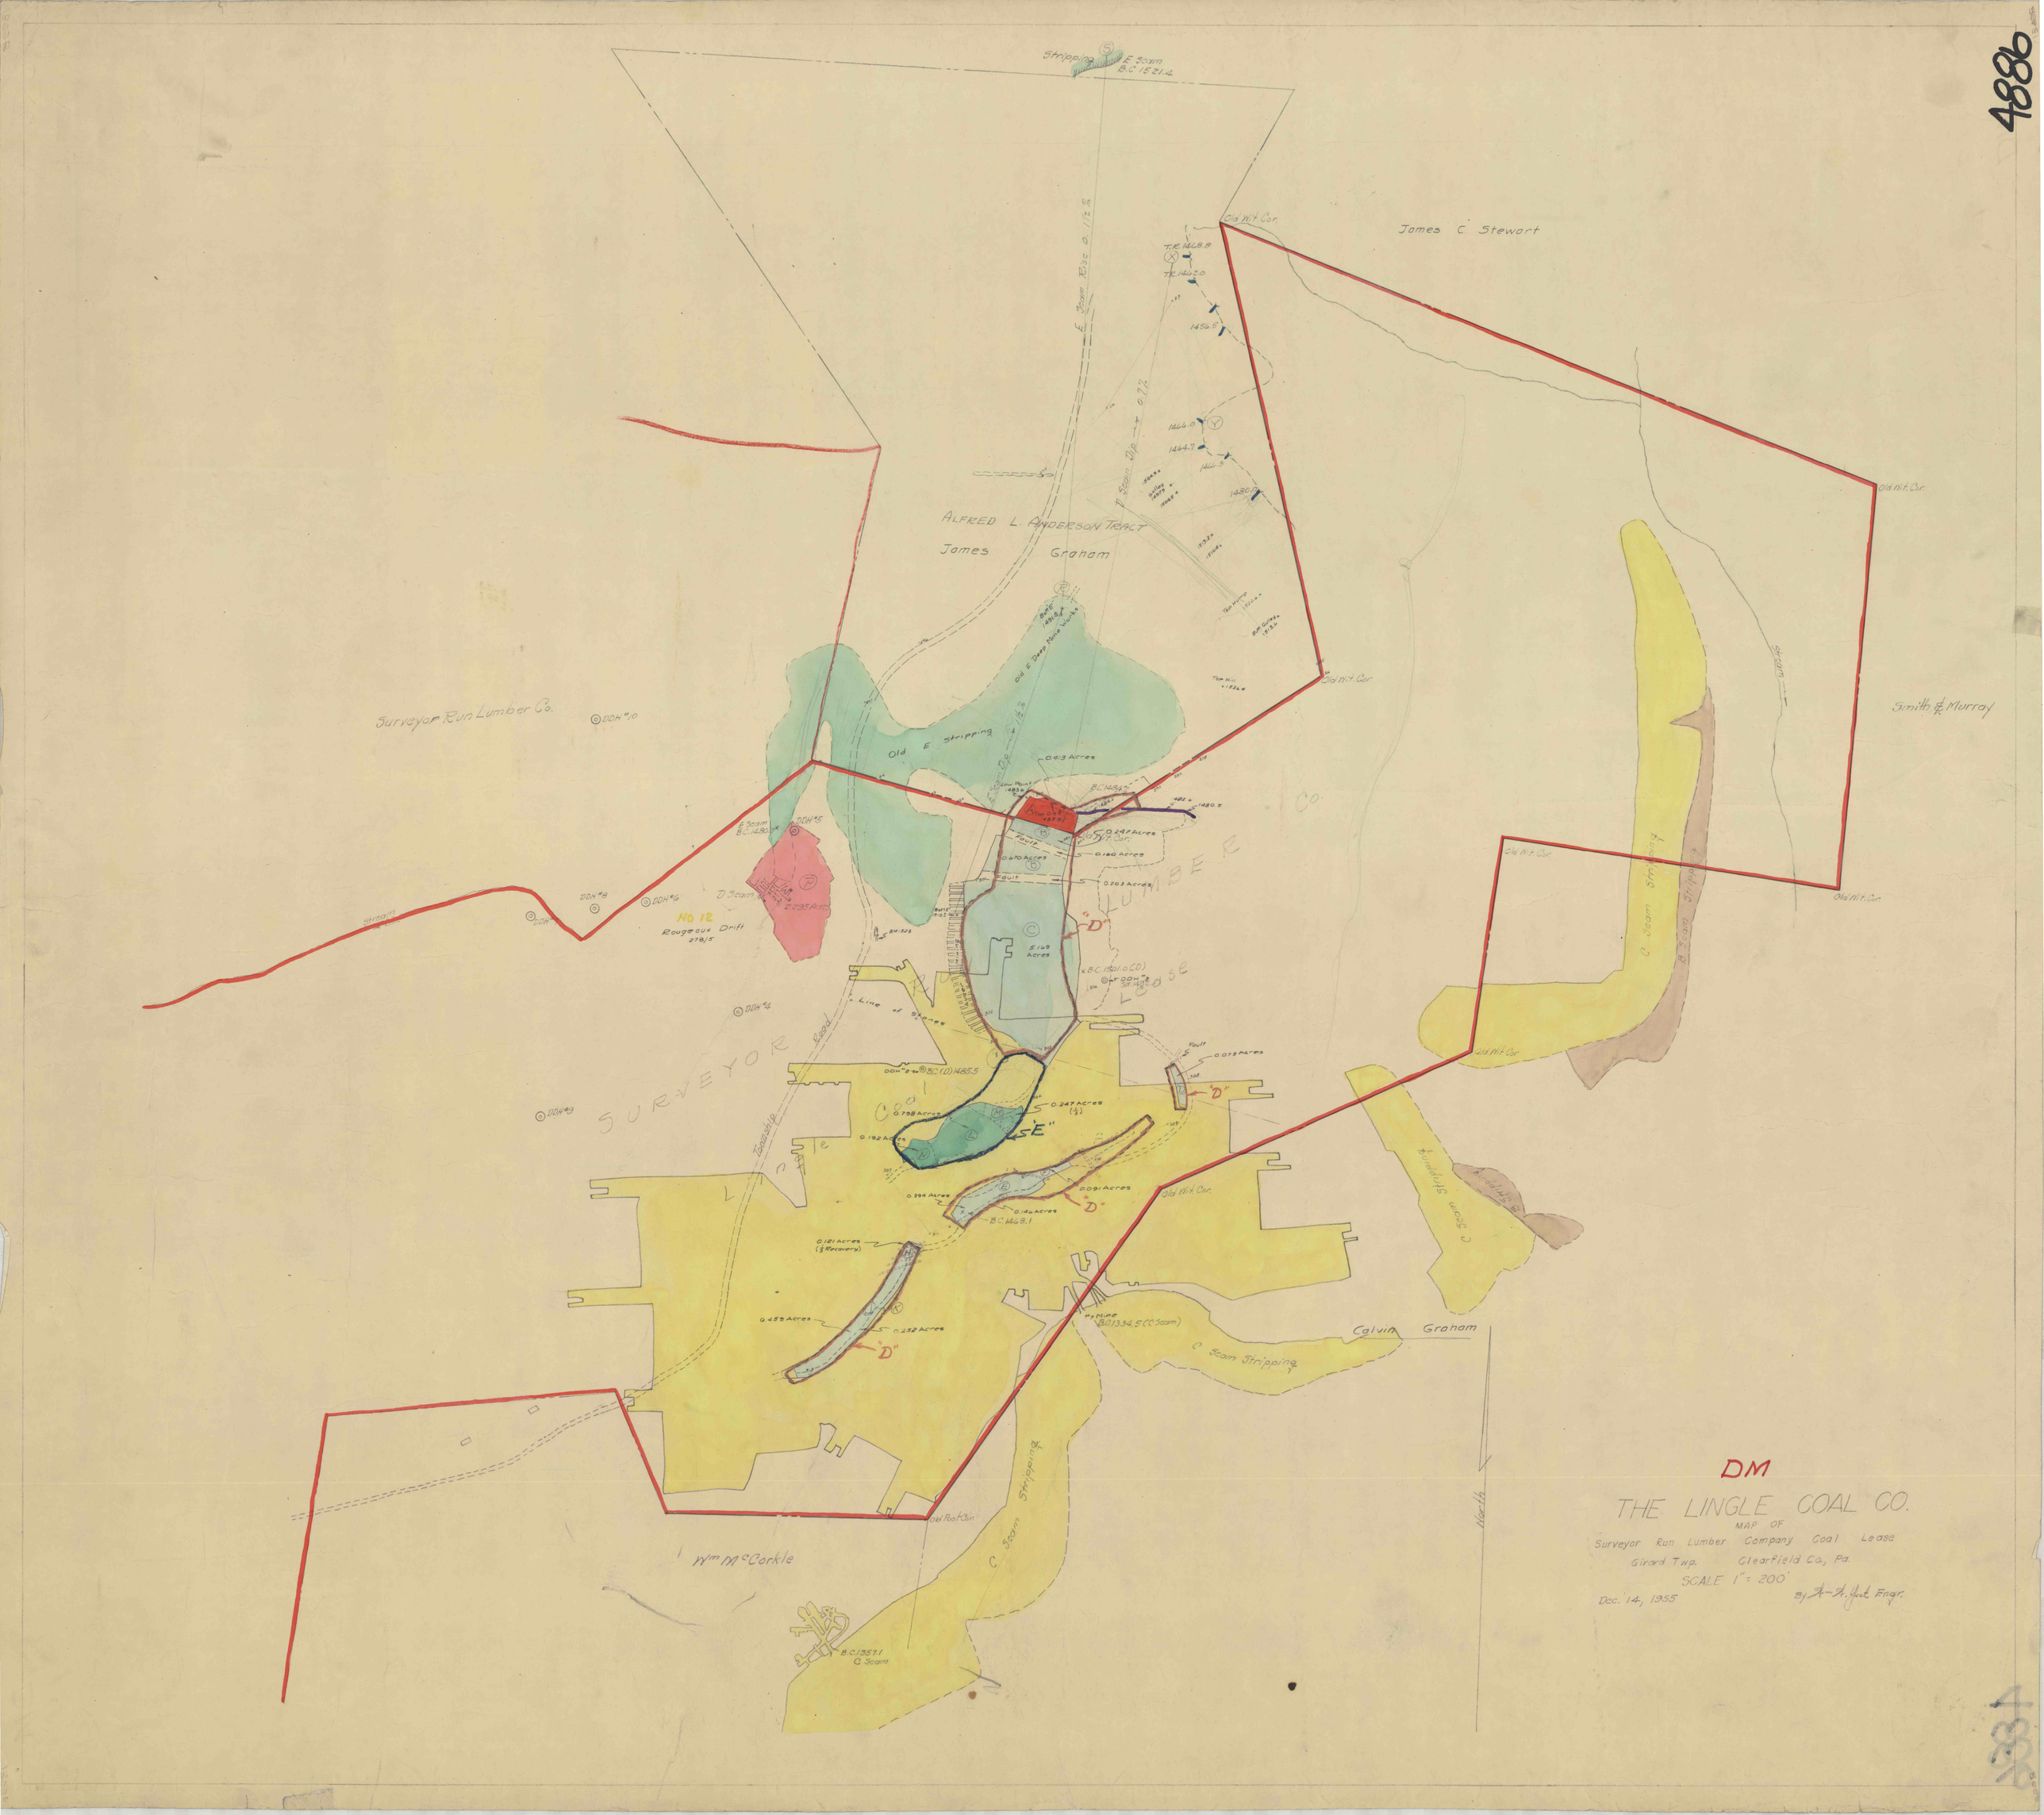
4886
Stripping
E Seam
B.C. 1521.4
Old Wit. Cor.
James C. Stewart
E Seam Rise 0.1½%
D Seam Dip 0.7%
ALFRED L. ANDERSON TRACT
James Graham
Old E Stripping
Old E Deep Mine Works
Surveyor Run Lumber Co.
DDH #10
DDH #5
DDH #8
DDH #6
DDH #4
DDH #9
NO 12
Rougeaux Drift
278/5
D Seam
Stream
Line of Stones
SURVEYOR RUN LUMBER CO.
Lease
Lingle Coal
Township Road
Smith & Murray
C Seam Stripping
B Seam Stripping
Calvin Graham
Wm McCorkle
Old Post Cor.
B.C. 1357.1
C Seam
North
DM
THE LINGLE COAL CO.
MAP OF
Surveyor Run Lumber Company Coal Lease
Girard Twp. Clearfield Co., Pa.
SCALE 1" = 200'
Dec. 14, 1955
By A. H. Yost Engr.