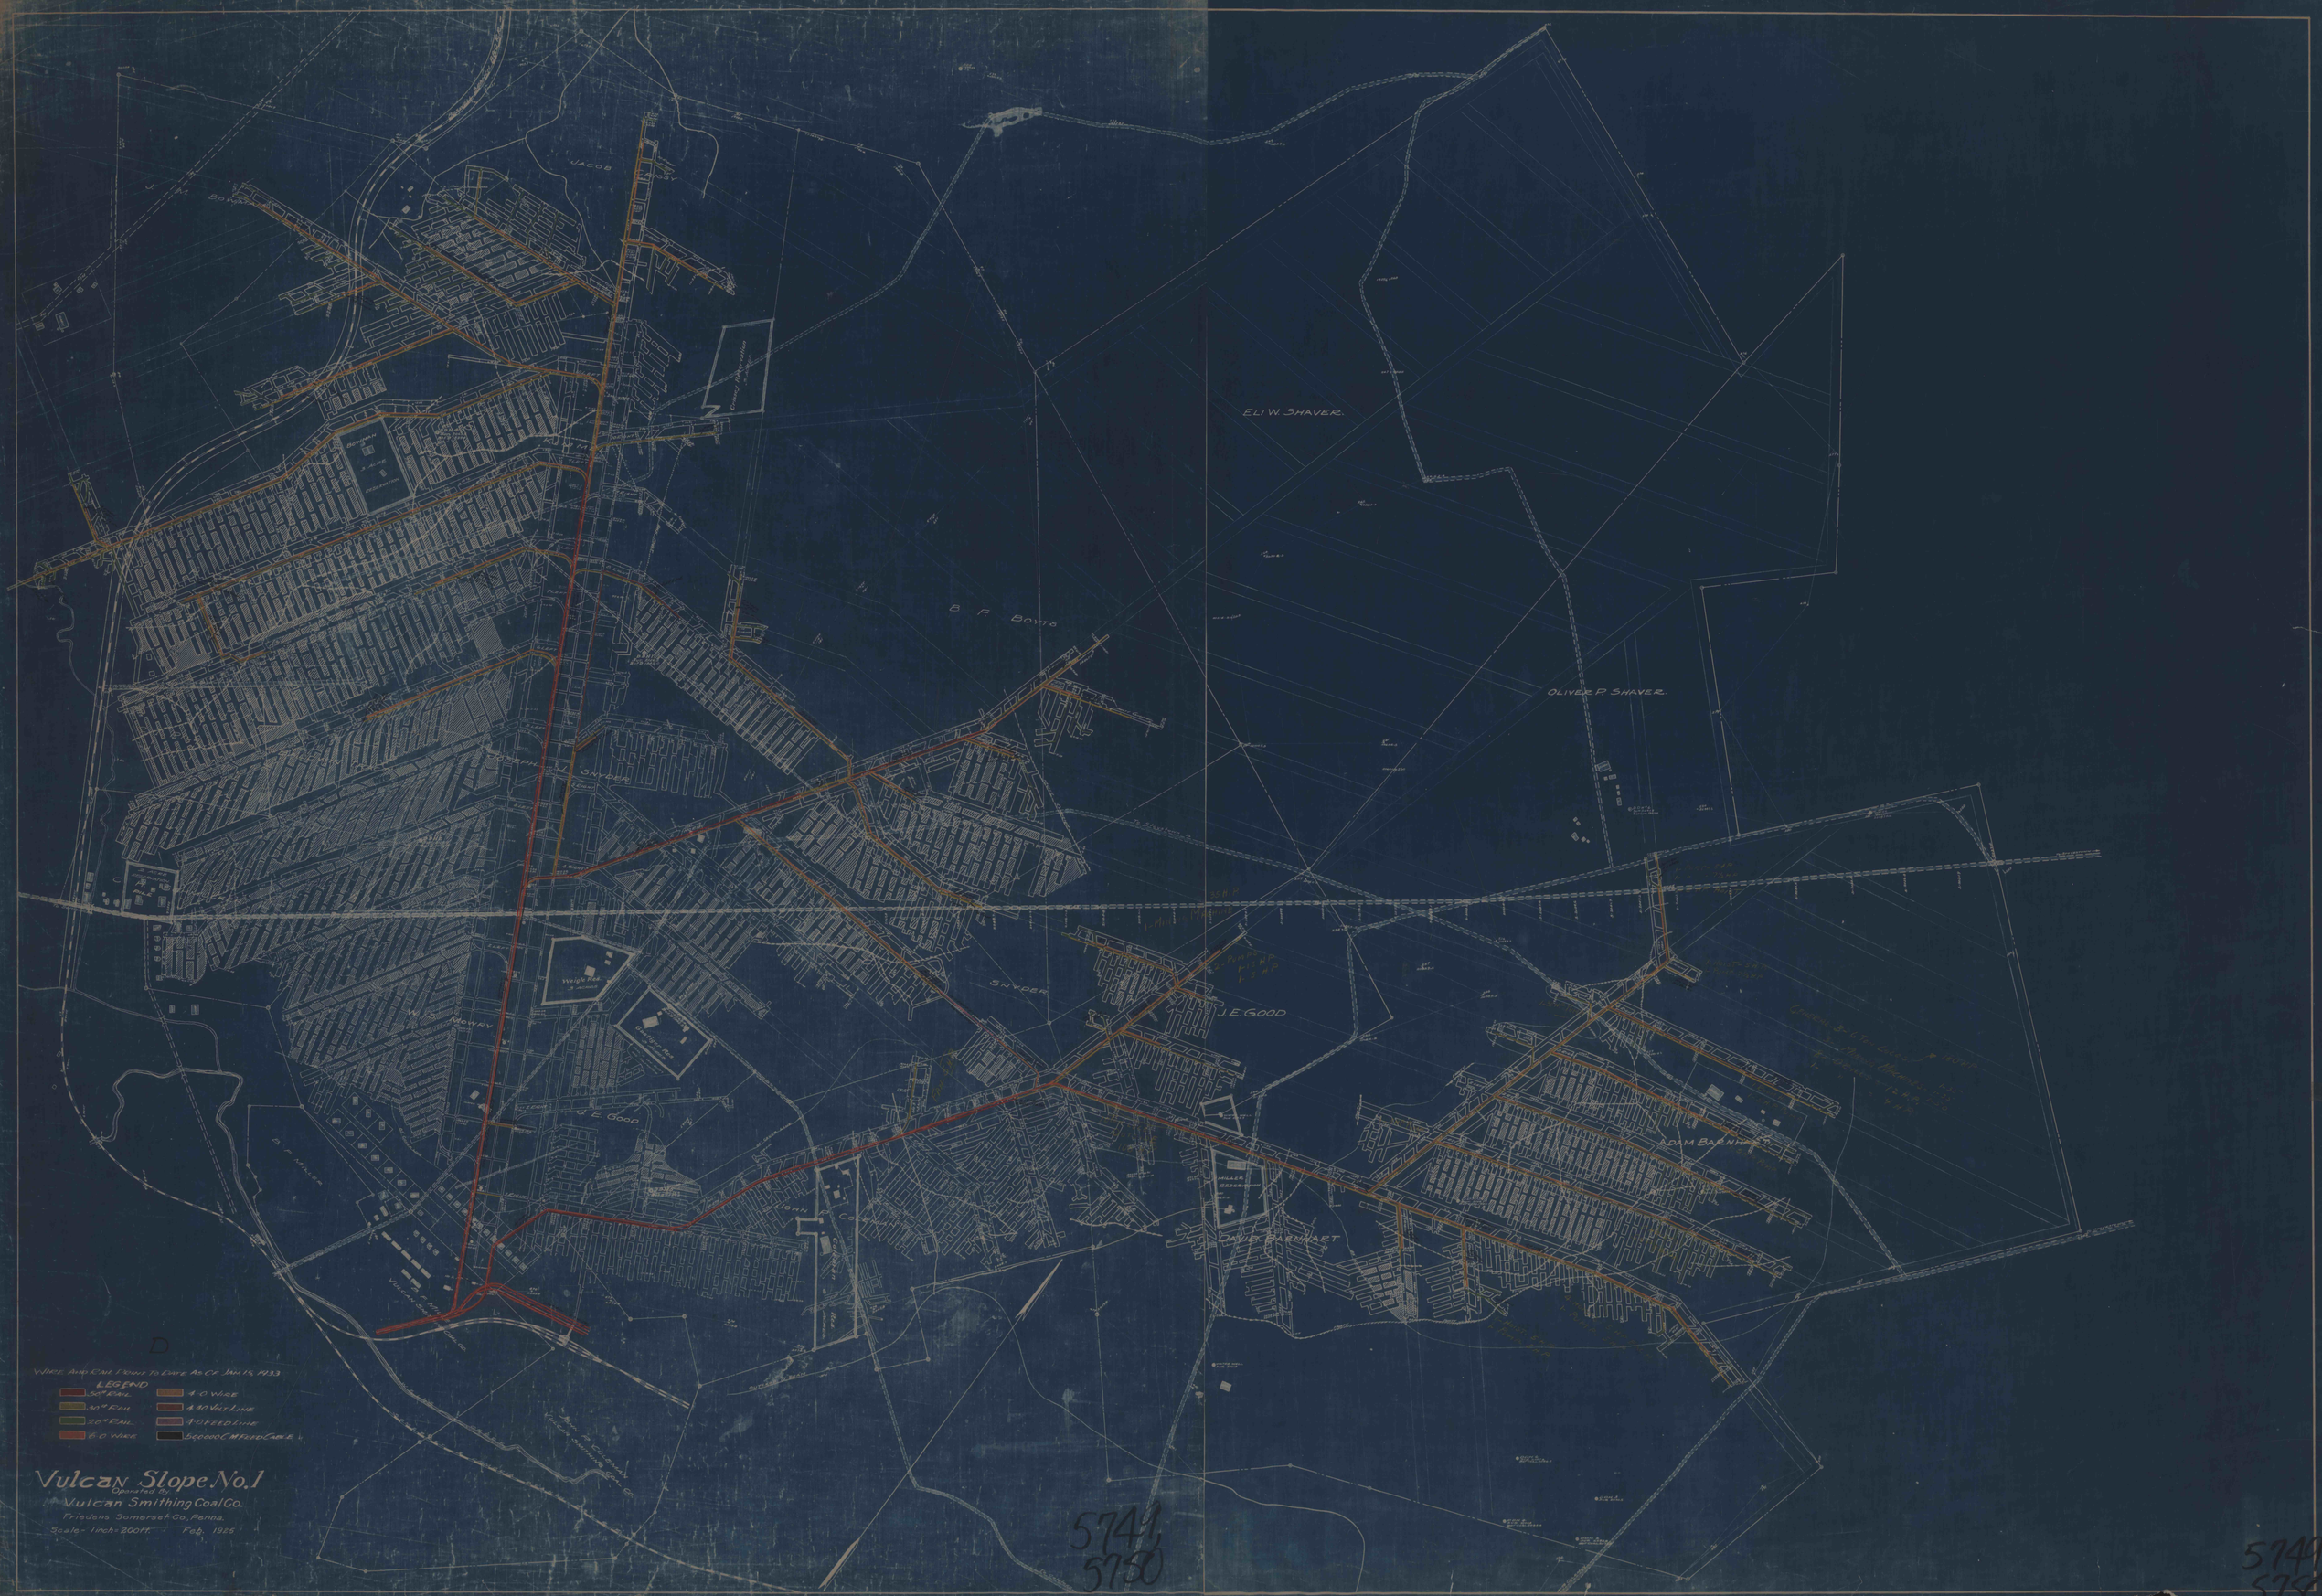

ELI W. SHAVER.
OLIVER P. SHAVER.
B. F. BOYTO
SNYDER
J. E. GOOD
ADAM BARNHART
DAVID BARNHART
WIRE AND RAIL PRINT TO DATE AS OF JAN. 15, 1933
LEGEND
50# RAIL
30# RAIL
20# RAIL
6-0 WIRE
4-0 WIRE
4-40 VOLT LINE
4-0 FEED LINE
500000 C.M. FEED CABLE
Vulcan Slope No. 1
Operated By
Vulcan Smithing Coal Co.
Friedens Somerset Co., Penna.
Scale - 1 inch = 200 ft.
Feb. 1925
5741
5750
5749
5750