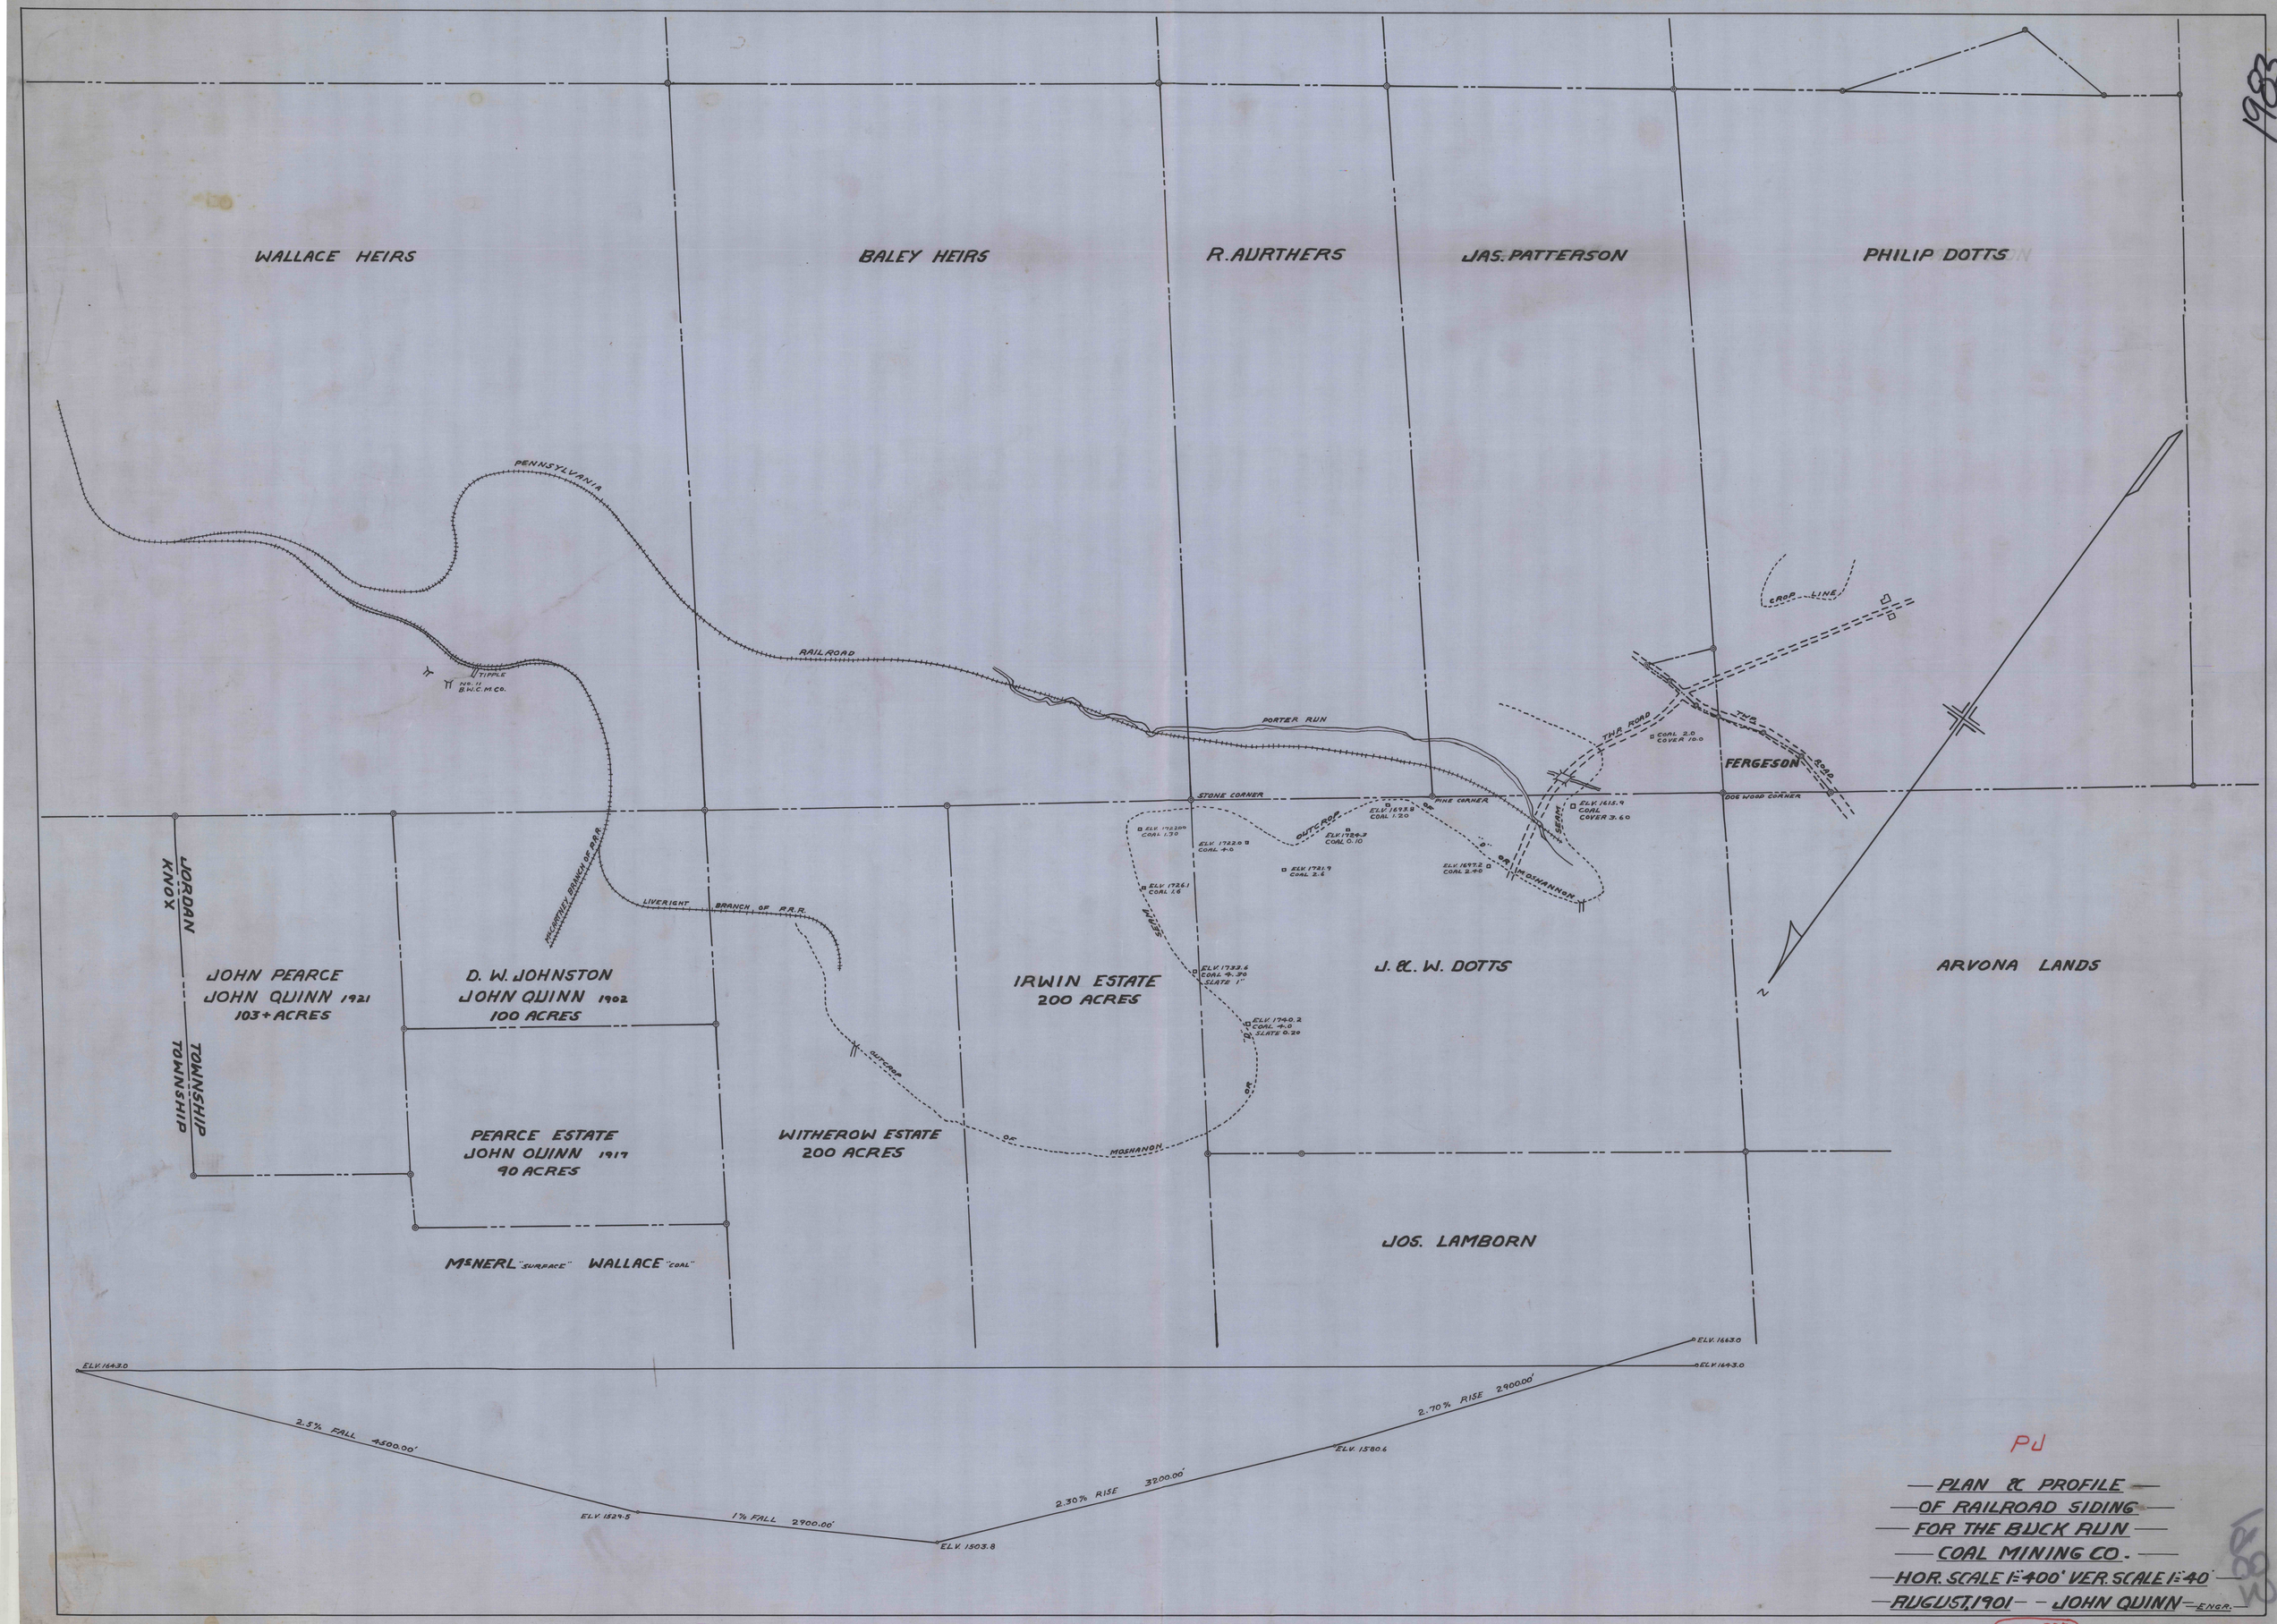
WALLACE HEIRS
BALEY HEIRS
R. AURTHERS
JAS. PATTERSON
PHILIP DOTTS
PENNSYLVANIA
RAILROAD
PORTER RUN
TIPPLE
NO. 11
B.W.C.M.CO.
CROP LINE
TWP. ROAD
COAL 2.0
COVER 10.0
FERGESON
DOG WOOD CORNER
STONE CORNER
PINE CORNER
OUTCROP
SEAM
ELV. 1615.9
COAL
COVER 3.60
ELV. 1693.8
COAL 1.20
ELV. 1724.3
COAL 0.10
ELV. 1722.0
COAL 4.0
ELV. 1721.9
COAL 2.6
ELV. 1726.1
COAL 1.6
ELV. 1733.6
COAL 4.30
SLATE 1"
ELV. 1740.2
COAL 4.0
SLATE 0.20
MOSHANNON
LIVERIGHT BRANCH OF R.R.R.
McCARTNEY BRANCH OF R.R.R.
JORDAN
KNOX
TOWNSHIP
TOWNSHIP
JOHN PEARCE
JOHN QUINN 1921
103+ ACRES
D. W. JOHNSTON
JOHN QUINN 1902
100 ACRES
PEARCE ESTATE
JOHN QUINN 1917
90 ACRES
McNERL "SURFACE" WALLACE "COAL"
WITHEROW ESTATE
200 ACRES
IRWIN ESTATE
200 ACRES
J. & W. DOTTS
ARVONA LANDS
JOS. LAMBORN
ELV. 1643.0
2.5% FALL 4500.00'
ELV. 1529.5
1% FALL 2900.00'
ELV. 1503.8
2.30% RISE 3200.00'
ELV. 1580.6
2.70% RISE 2900.00'
ELV. 1663.0
ELV. 1643.0
PJ
PLAN & PROFILE
OF RAILROAD SIDING
FOR THE BUCK RUN
COAL MINING CO.
HOR. SCALE 1"=400' VER. SCALE 1"=40'
AUGUST, 1901 - - JOHN QUINN - ENGR.
C.D. 327