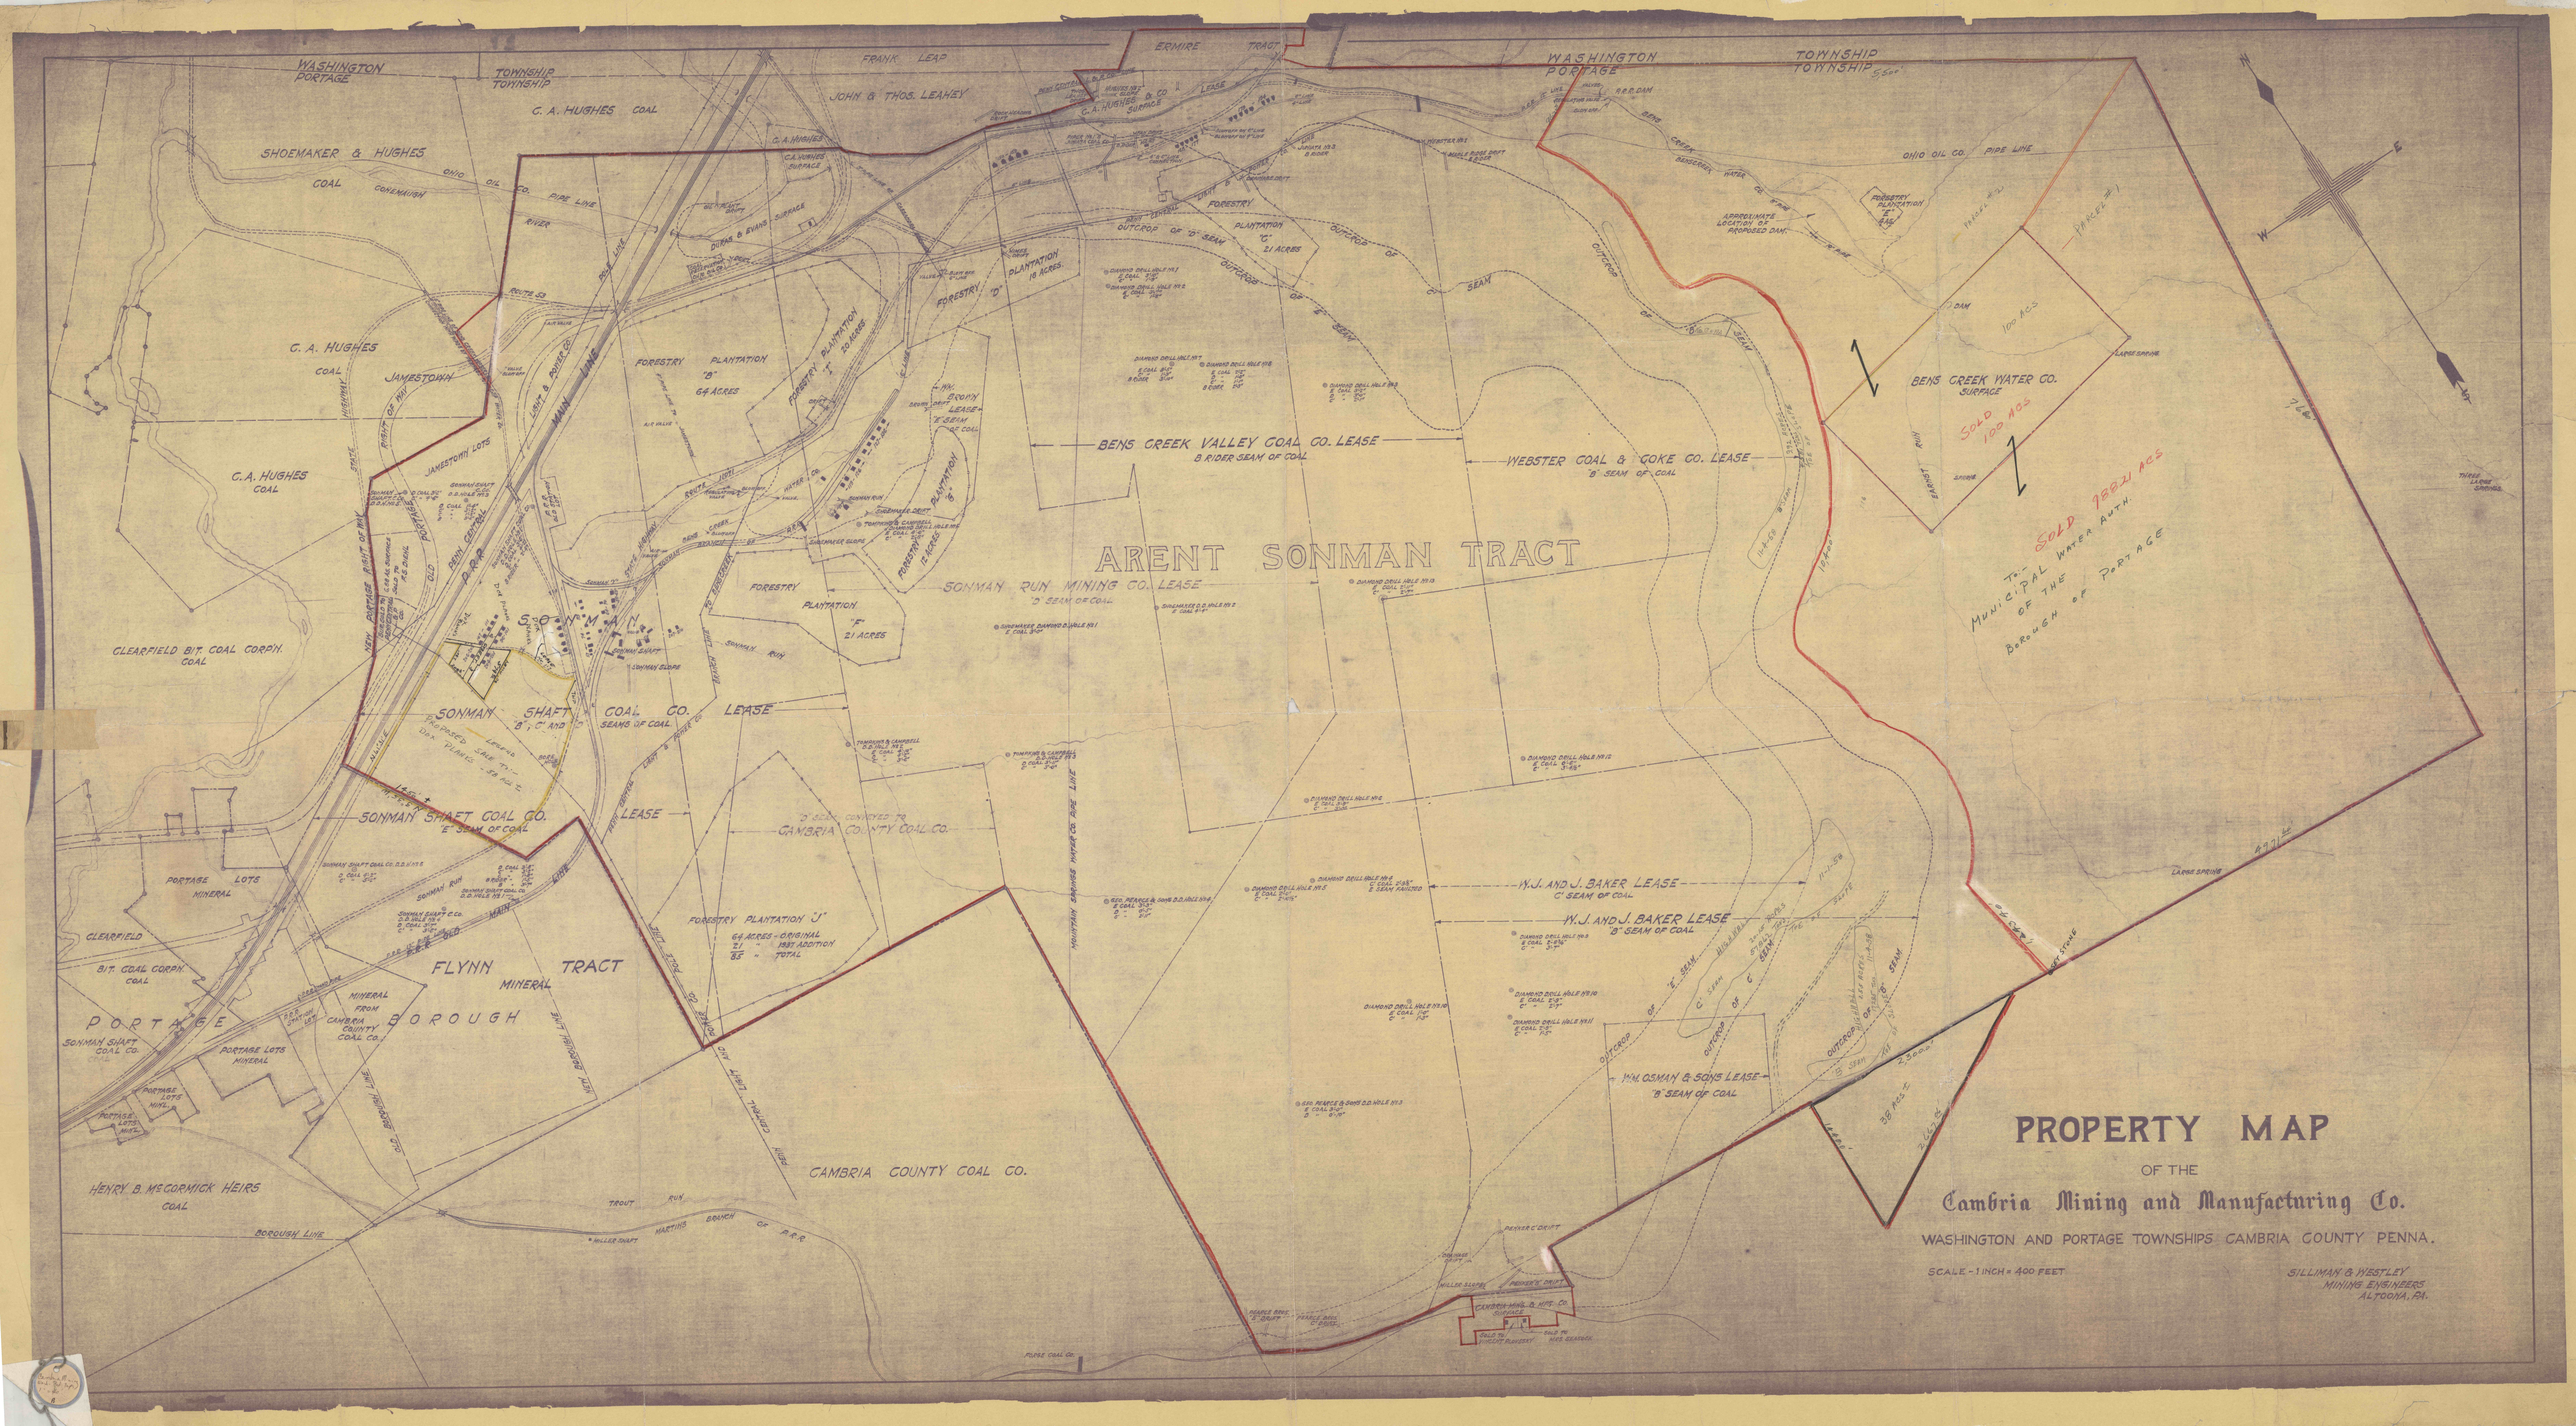
PROPERTY MAP
OF THE
Cambria Mining and Manufacturing Co.
WASHINGTON AND PORTAGE TOWNSHIPS CAMBRIA COUNTY PENNA.
SCALE - 1 INCH = 400 FEET
SILLIMAN & WESTLEY
MINING ENGINEERS
ALTOONA, PA.
ARENT SONMAN TRACT
BENS CREEK VALLEY COAL CO. LEASE
B RIDER SEAM OF COAL
WEBSTER COAL & COKE CO. LEASE
"B" SEAM OF COAL
SONMAN RUN MINING CO. LEASE
"D" SEAM OF COAL
SONMAN SHAFT COAL CO. LEASE
SEAMS OF COAL
SONMAN SHAFT COAL CO.
E SEAM OF COAL
CAMBRIA COUNTY COAL CO.
FLYNN TRACT
MINERAL
PORTAGE BOROUGH
BENS CREEK WATER CO.
SURFACE
SOLD 100 ACS
SOLD 78821 ACS
TO MUNICIPAL WATER AUTH. OF THE BOROUGH OF PORTAGE
W.J. AND J. BAKER LEASE
C SEAM OF COAL
W.J. AND J. BAKER LEASE
"B" SEAM OF COAL
WM. OSMAN & SONS LEASE
"B" SEAM OF COAL
WASHINGTON PORTAGE TOWNSHIP
C. A. HUGHES COAL
SHOEMAKER & HUGHES COAL
JOHN & THOS. LEAHEY
FRANK LEAP
ERMIRE TRACT
C. A. HUGHES COAL
JAMESTOWN
C. A. HUGHES COAL
CLEARFIELD BIT. COAL CORPN. COAL
HENRY B. MCCORMICK HEIRS COAL
CAMBRIA COUNTY COAL CO.
FORESTRY PLANTATION "B" 64 ACRES
FORESTRY PLANTATION "C" 21 ACRES
FORESTRY PLANTATION "D" 16 ACRES
FORESTRY PLANTATION "E" 10 ACRES
FORESTRY PLANTATION "F" 21 ACRES
FORESTRY PLANTATION "J" 64 ACRES - ORIGINAL 21 1937 ADDITION 85 = TOTAL
OHIO OIL CO. PIPE LINE
PENN CENTRAL R.R.
MAIN LINE
OLD PORTAGE
ROUTE 53
TROUT RUN
HARTINS BRANCH OF P.R.R.
BOROUGH LINE
PARCEL #1
PARCEL #2
100 ACS
3 DAM
LARGE SPRING
THREE LARGE SPRINGS
APPROXIMATE LOCATION OF PROPOSED DAM
BENS CREEK
BASSETTS RUN
OUTCROP OF "B" SEAM
OUTCROP OF "E" SEAM
OUTCROP OF "C" SEAM
OUTCROP OF "D" SEAM
PEVLER C DRIFT
PEARCE BROS. "E" DRIFT
CAMBRIA MAN. & MFG. CO. SURFACE
SOLD TO VINCENT RAUSCHT
SOLD TO ROSS SEABOCK
FLYNN COAL CO.