DT

GEO. S. GOOD FIRE BRICK CO.,

(BICKFORD FIRE BRICK Co.)

MAP OF

PROPOSED TRAM WAY

LUMBER CITY

1091

CLEARFIELD PA.
NOV 23-1917

SCALE 1" = 50'

OFFICE E. W. HESS, ENGINEER

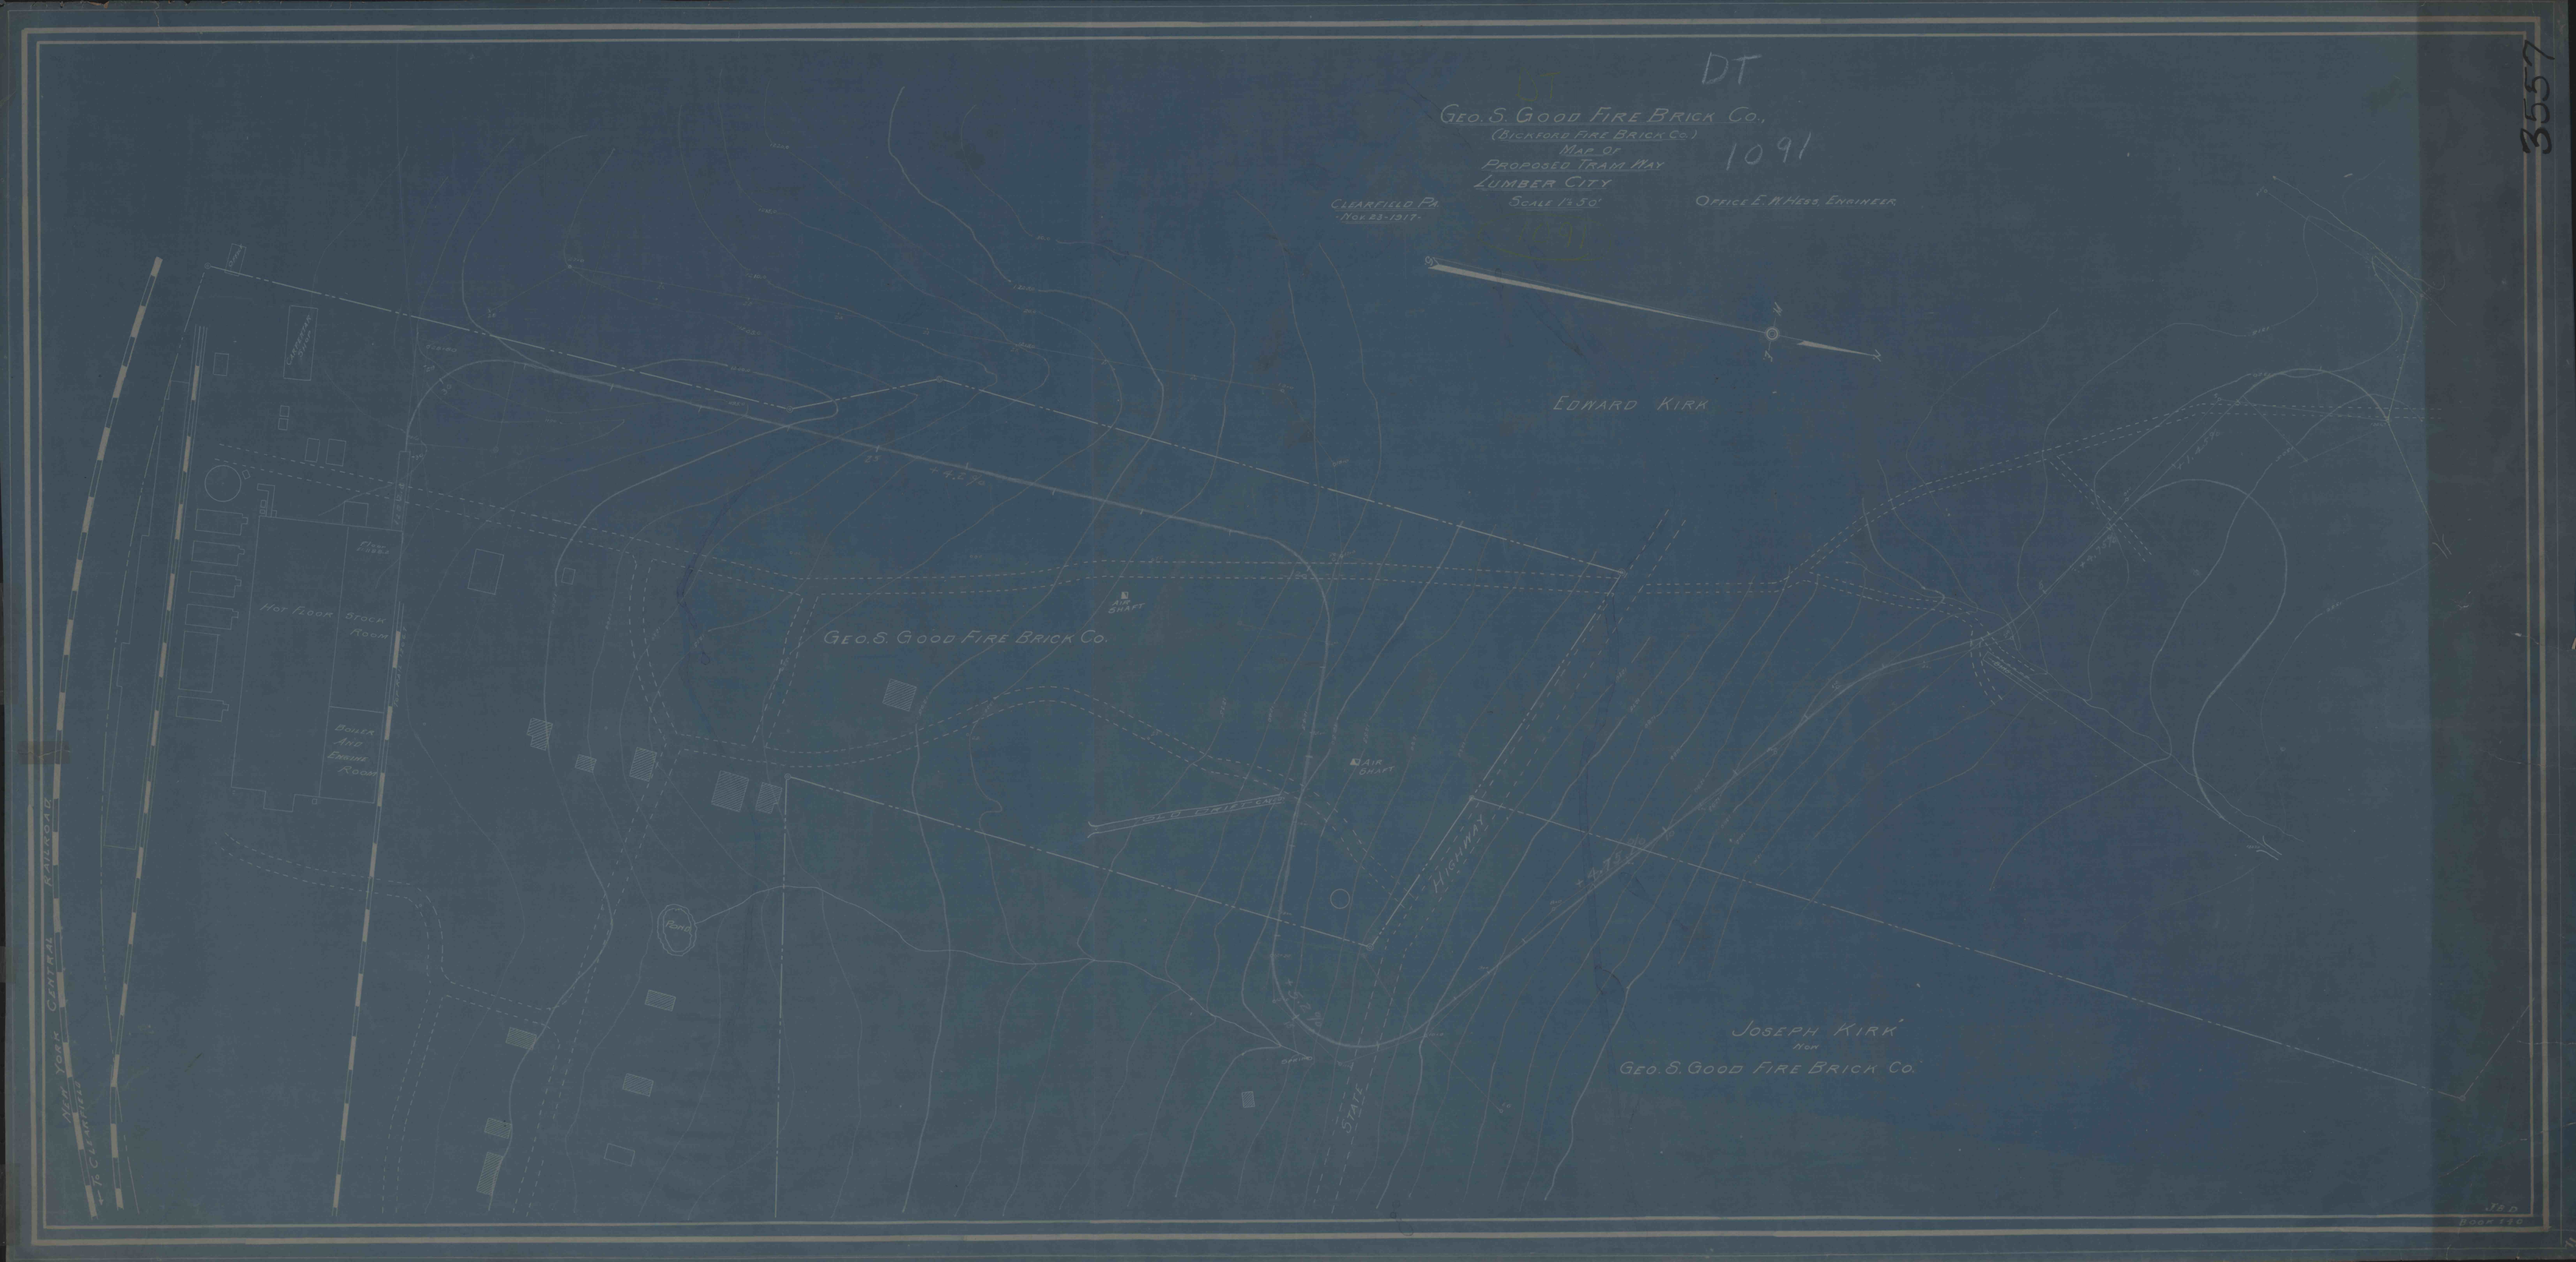

3557