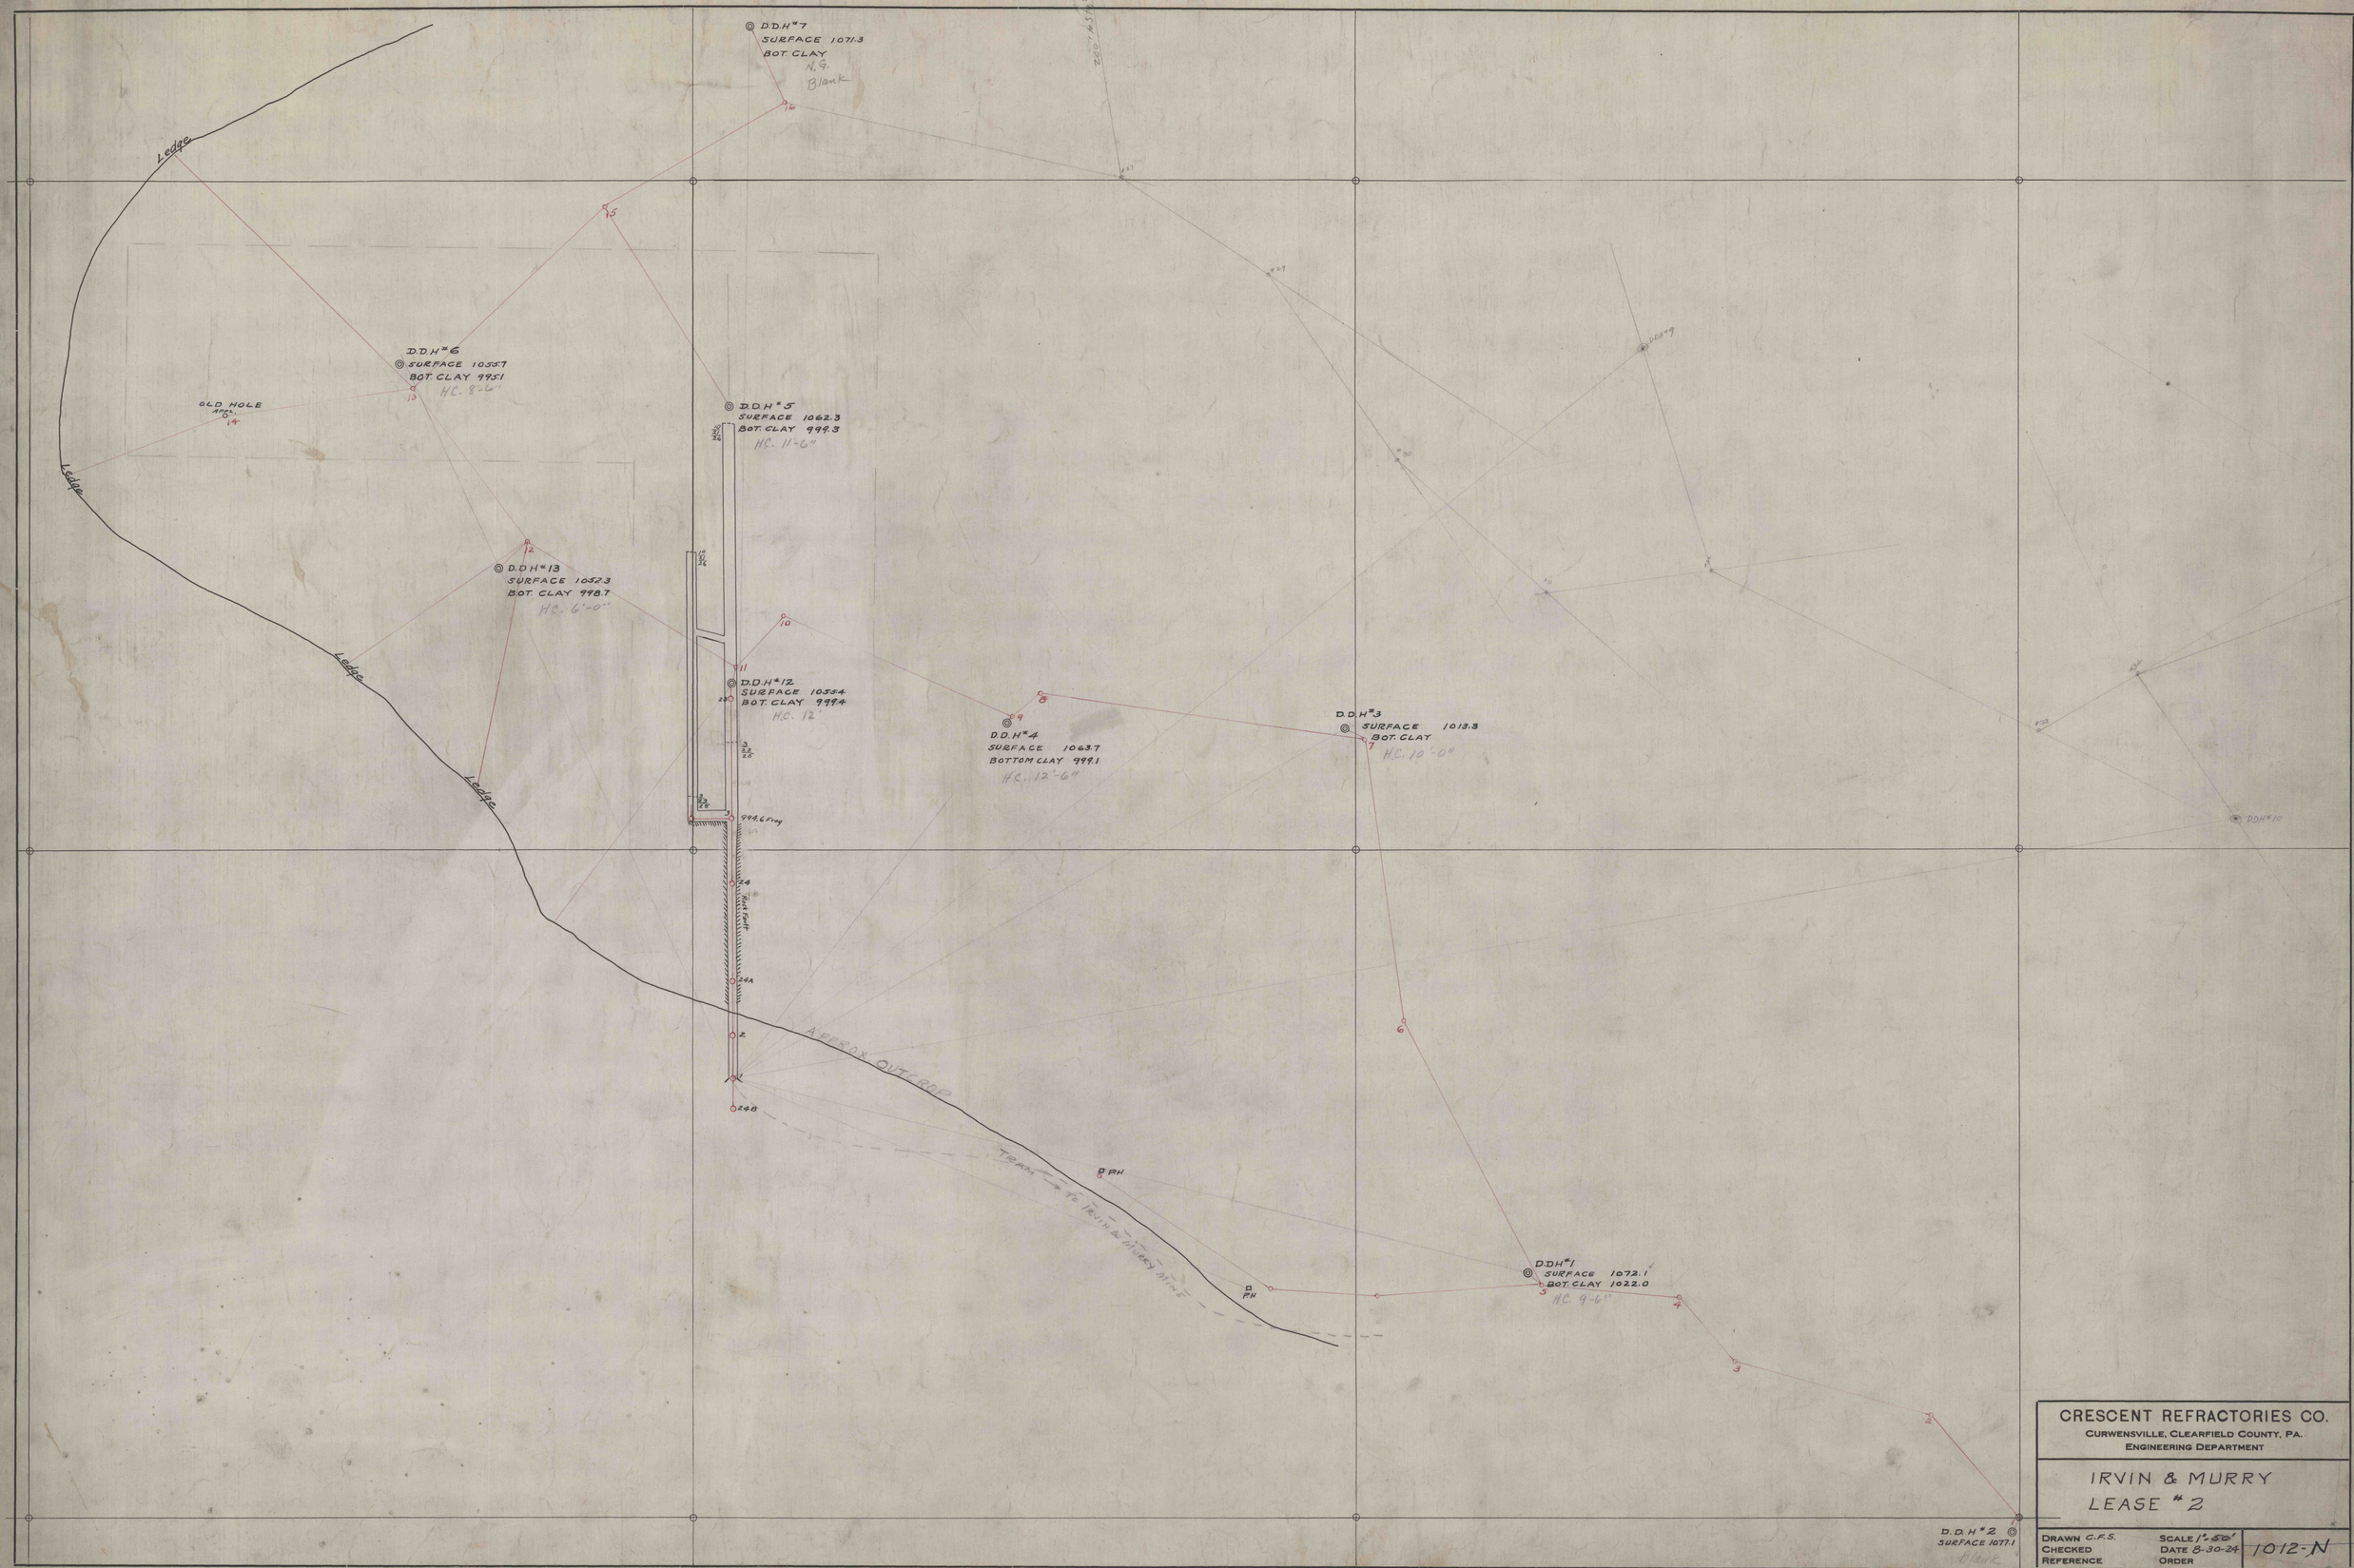

CRESCENT REFRACTORIES CO.
CURWENSVILLE, CLEARFIELD COUNTY, PA.
ENGINEERING DEPARTMENT

IRVIN & MURRY
LEASE #2

DRAWN C.F.S.	SCALE 1"=50'	1012-N
CHECKED	DATE 8-30-24	
REFERENCE	ORDER	

56-2-12